


LOWER FLOOR KEY

	MIXED USE
	CIRCULATION
	GARAGE
	COMMON SPACE

UPPER FLOOR KEY


	CIRCULATION
	UNIT OUTSIDE SPACE
	1 BEDROOM UNIT
	2 BEDROOM UNIT
	3 BEDROOM UNIT
	3 BEDROOM UNIT
	COMMON OUTSIDE SPACE

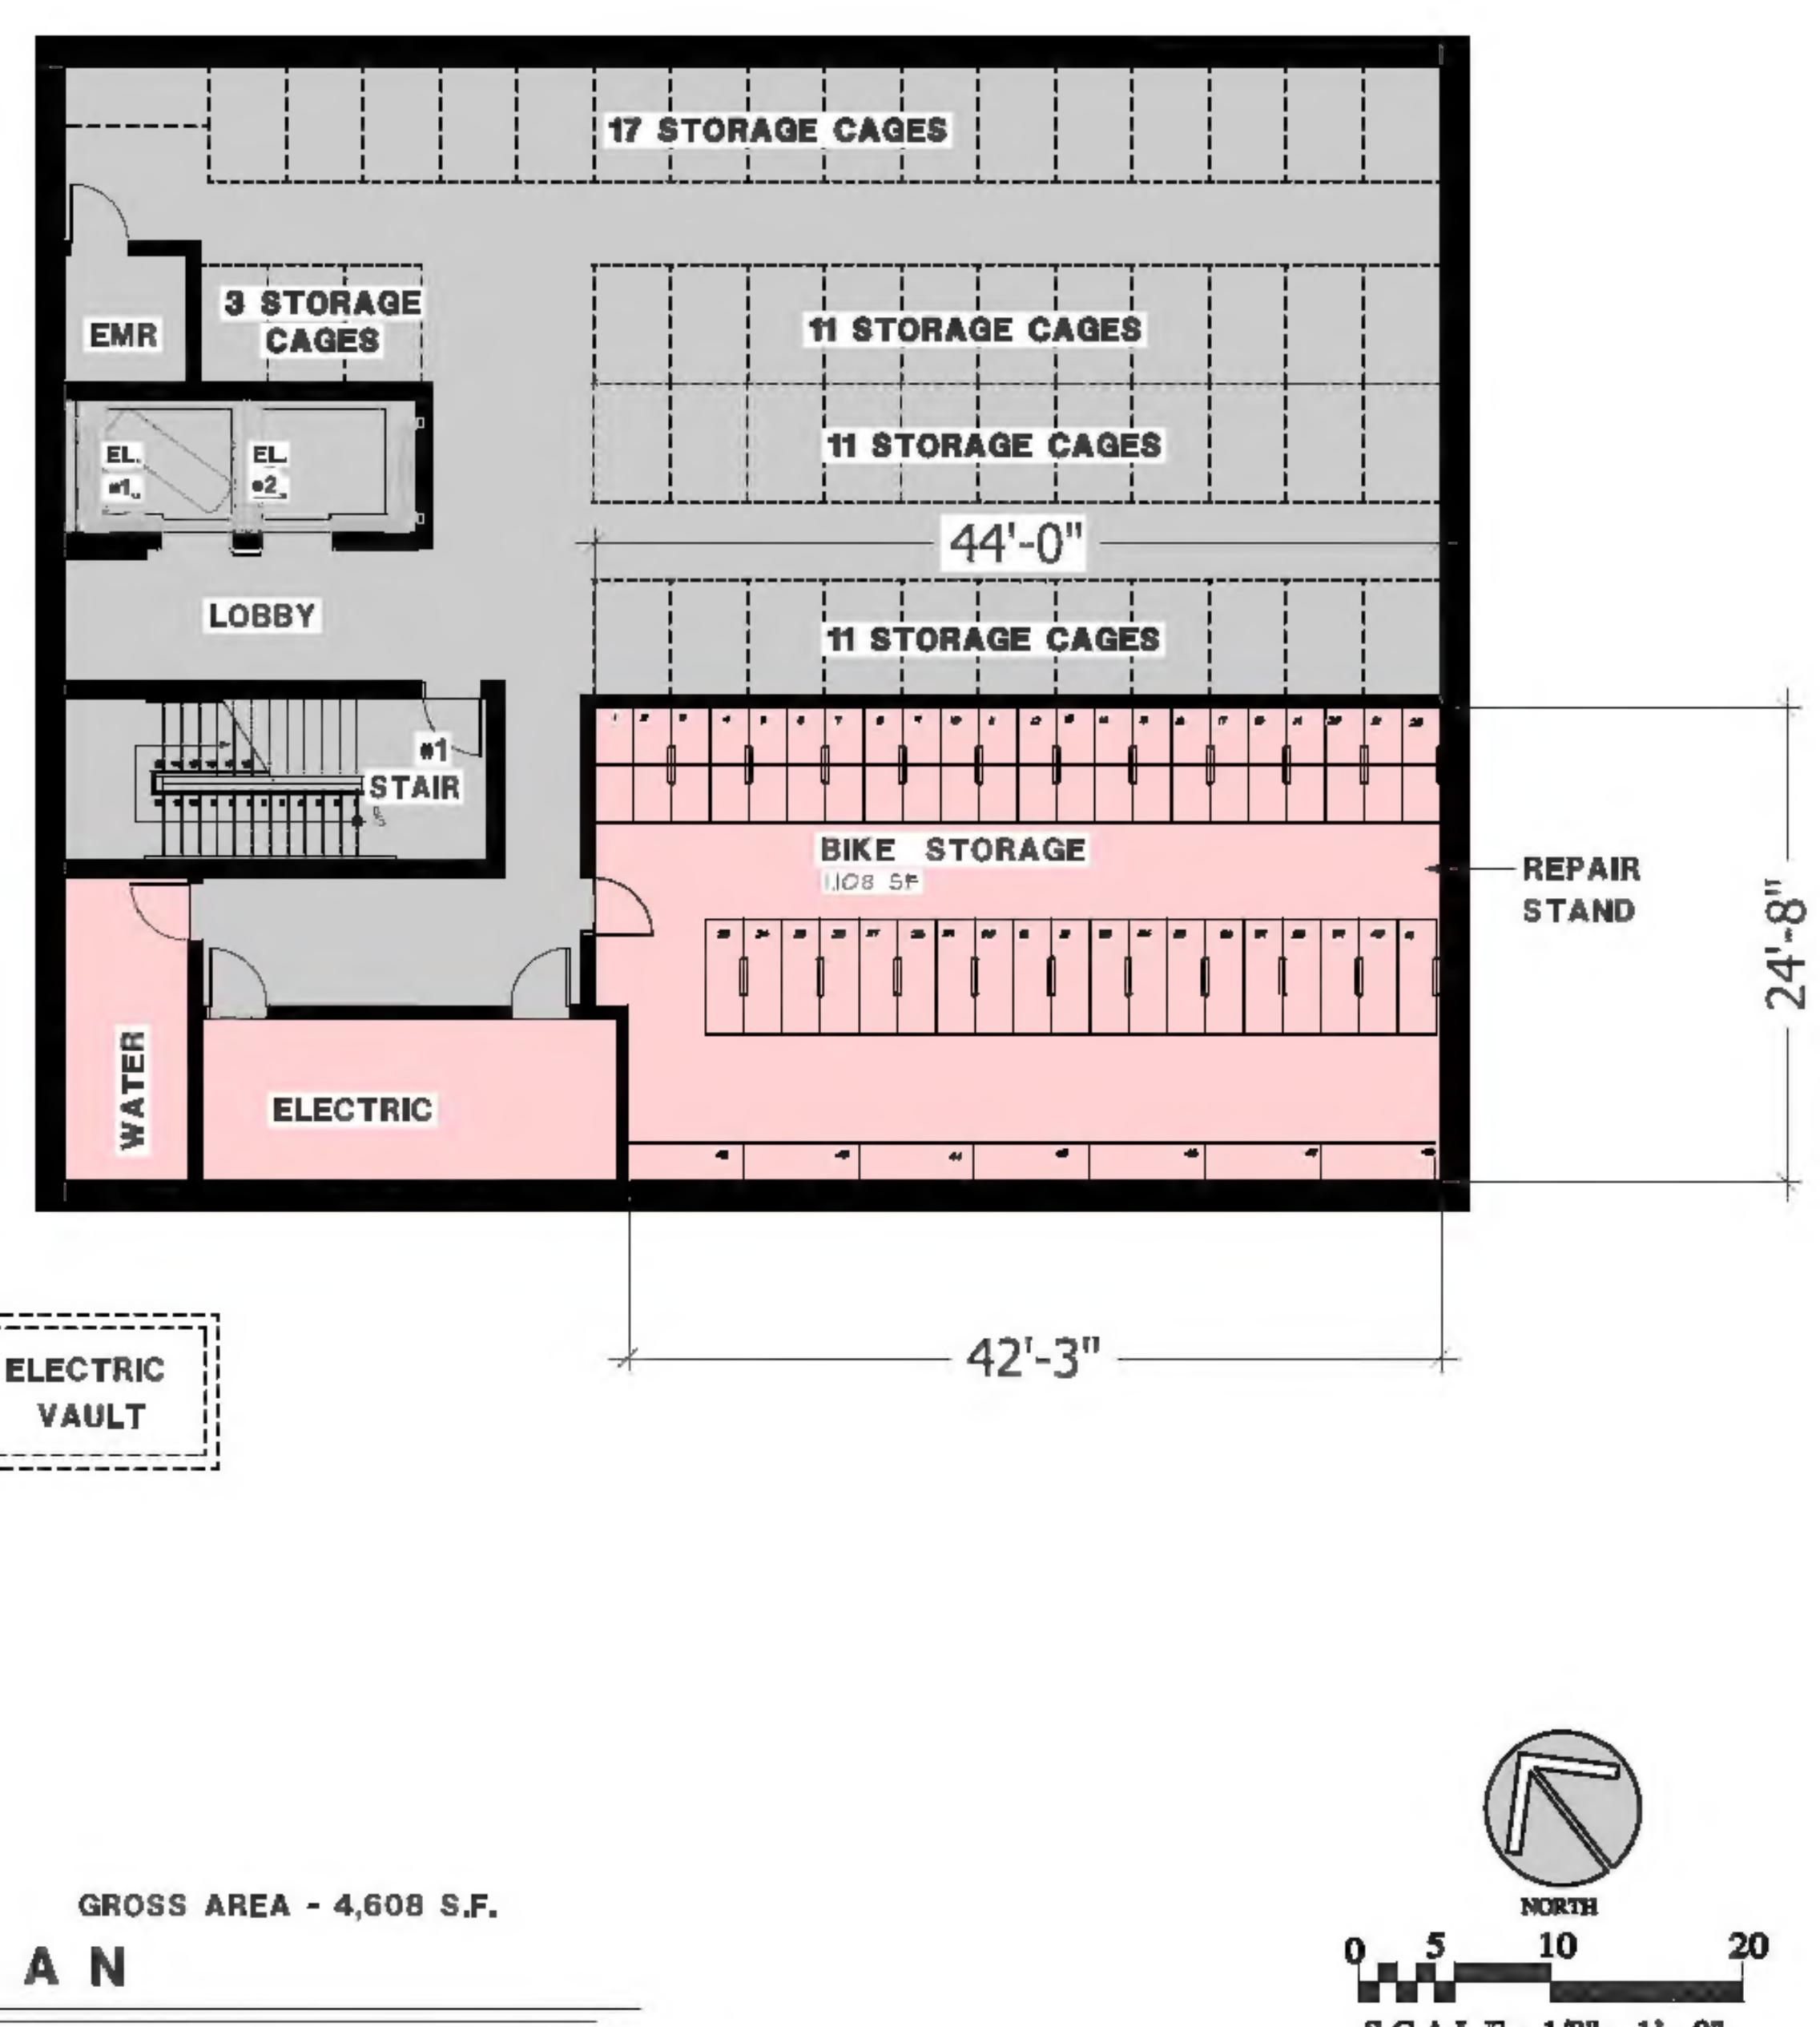

BASEMENT FLOOR PLAN

0 5 10 20
SCALE: 1/8" = 1' - 0"

1021-1025 MASSACHUSETTS AVENUE, ARLINGTON MA
APRIL 14, 2023

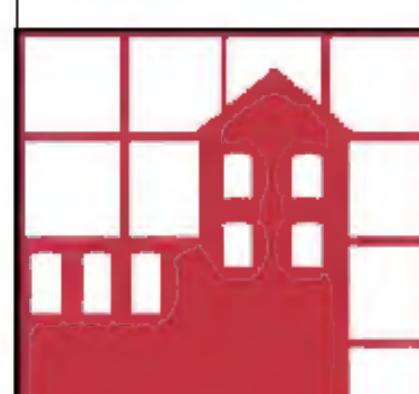


HARRISON MULHERN ARCHITECTS
611 Main Street
Winchester, MA 01890
v. 781-729-3700 f. 781-729-3672
email: cmulhern@hmarchitects.com




A1.0

SEE LANDSCAPE PLAN FOR CONTINUATION

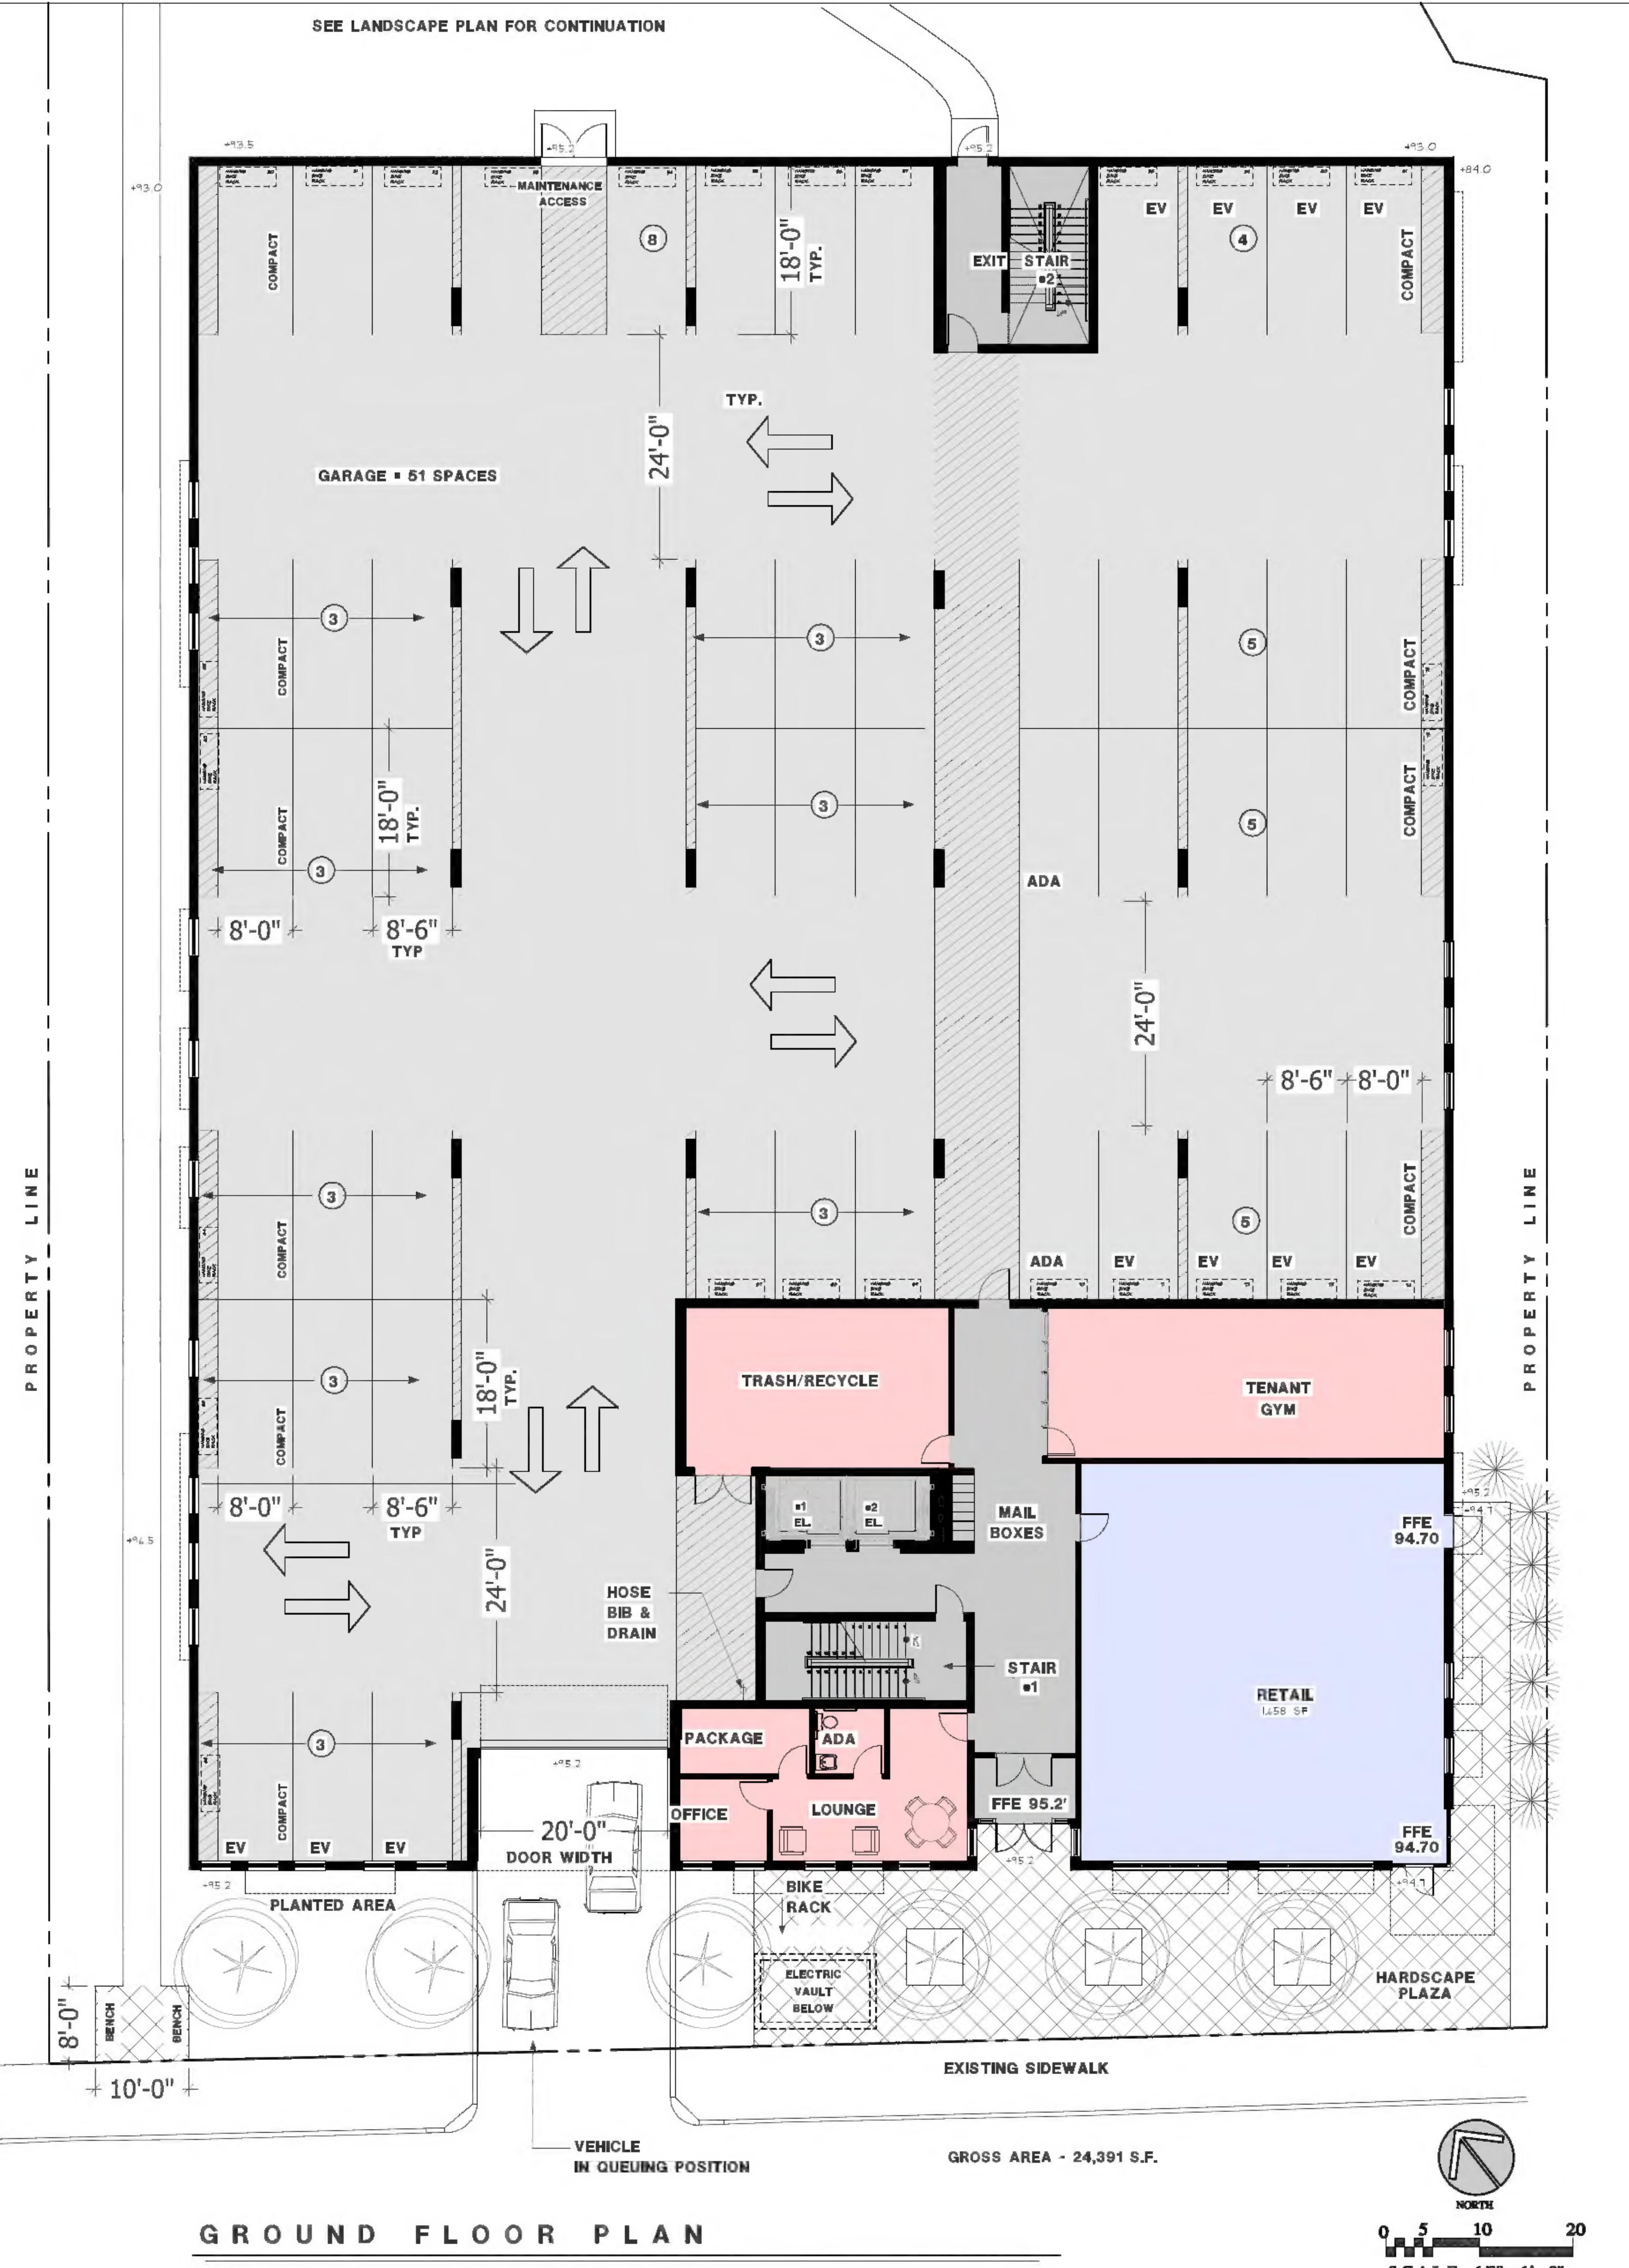

G R O U N D F L O O R P L A N

1021-1025 MASSACHUSETTS AVENUE, ARLINGTON MA
APRIL 14, 2023

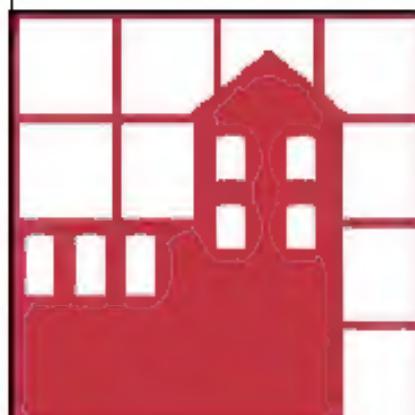


HARRISON MULHERN ARCHITECTS


611 Main Street
Winchester, MA 01890
v. 781-729-3700 f. 781-729-3672
email: cmulhern@hmarchitects.com



A1.1

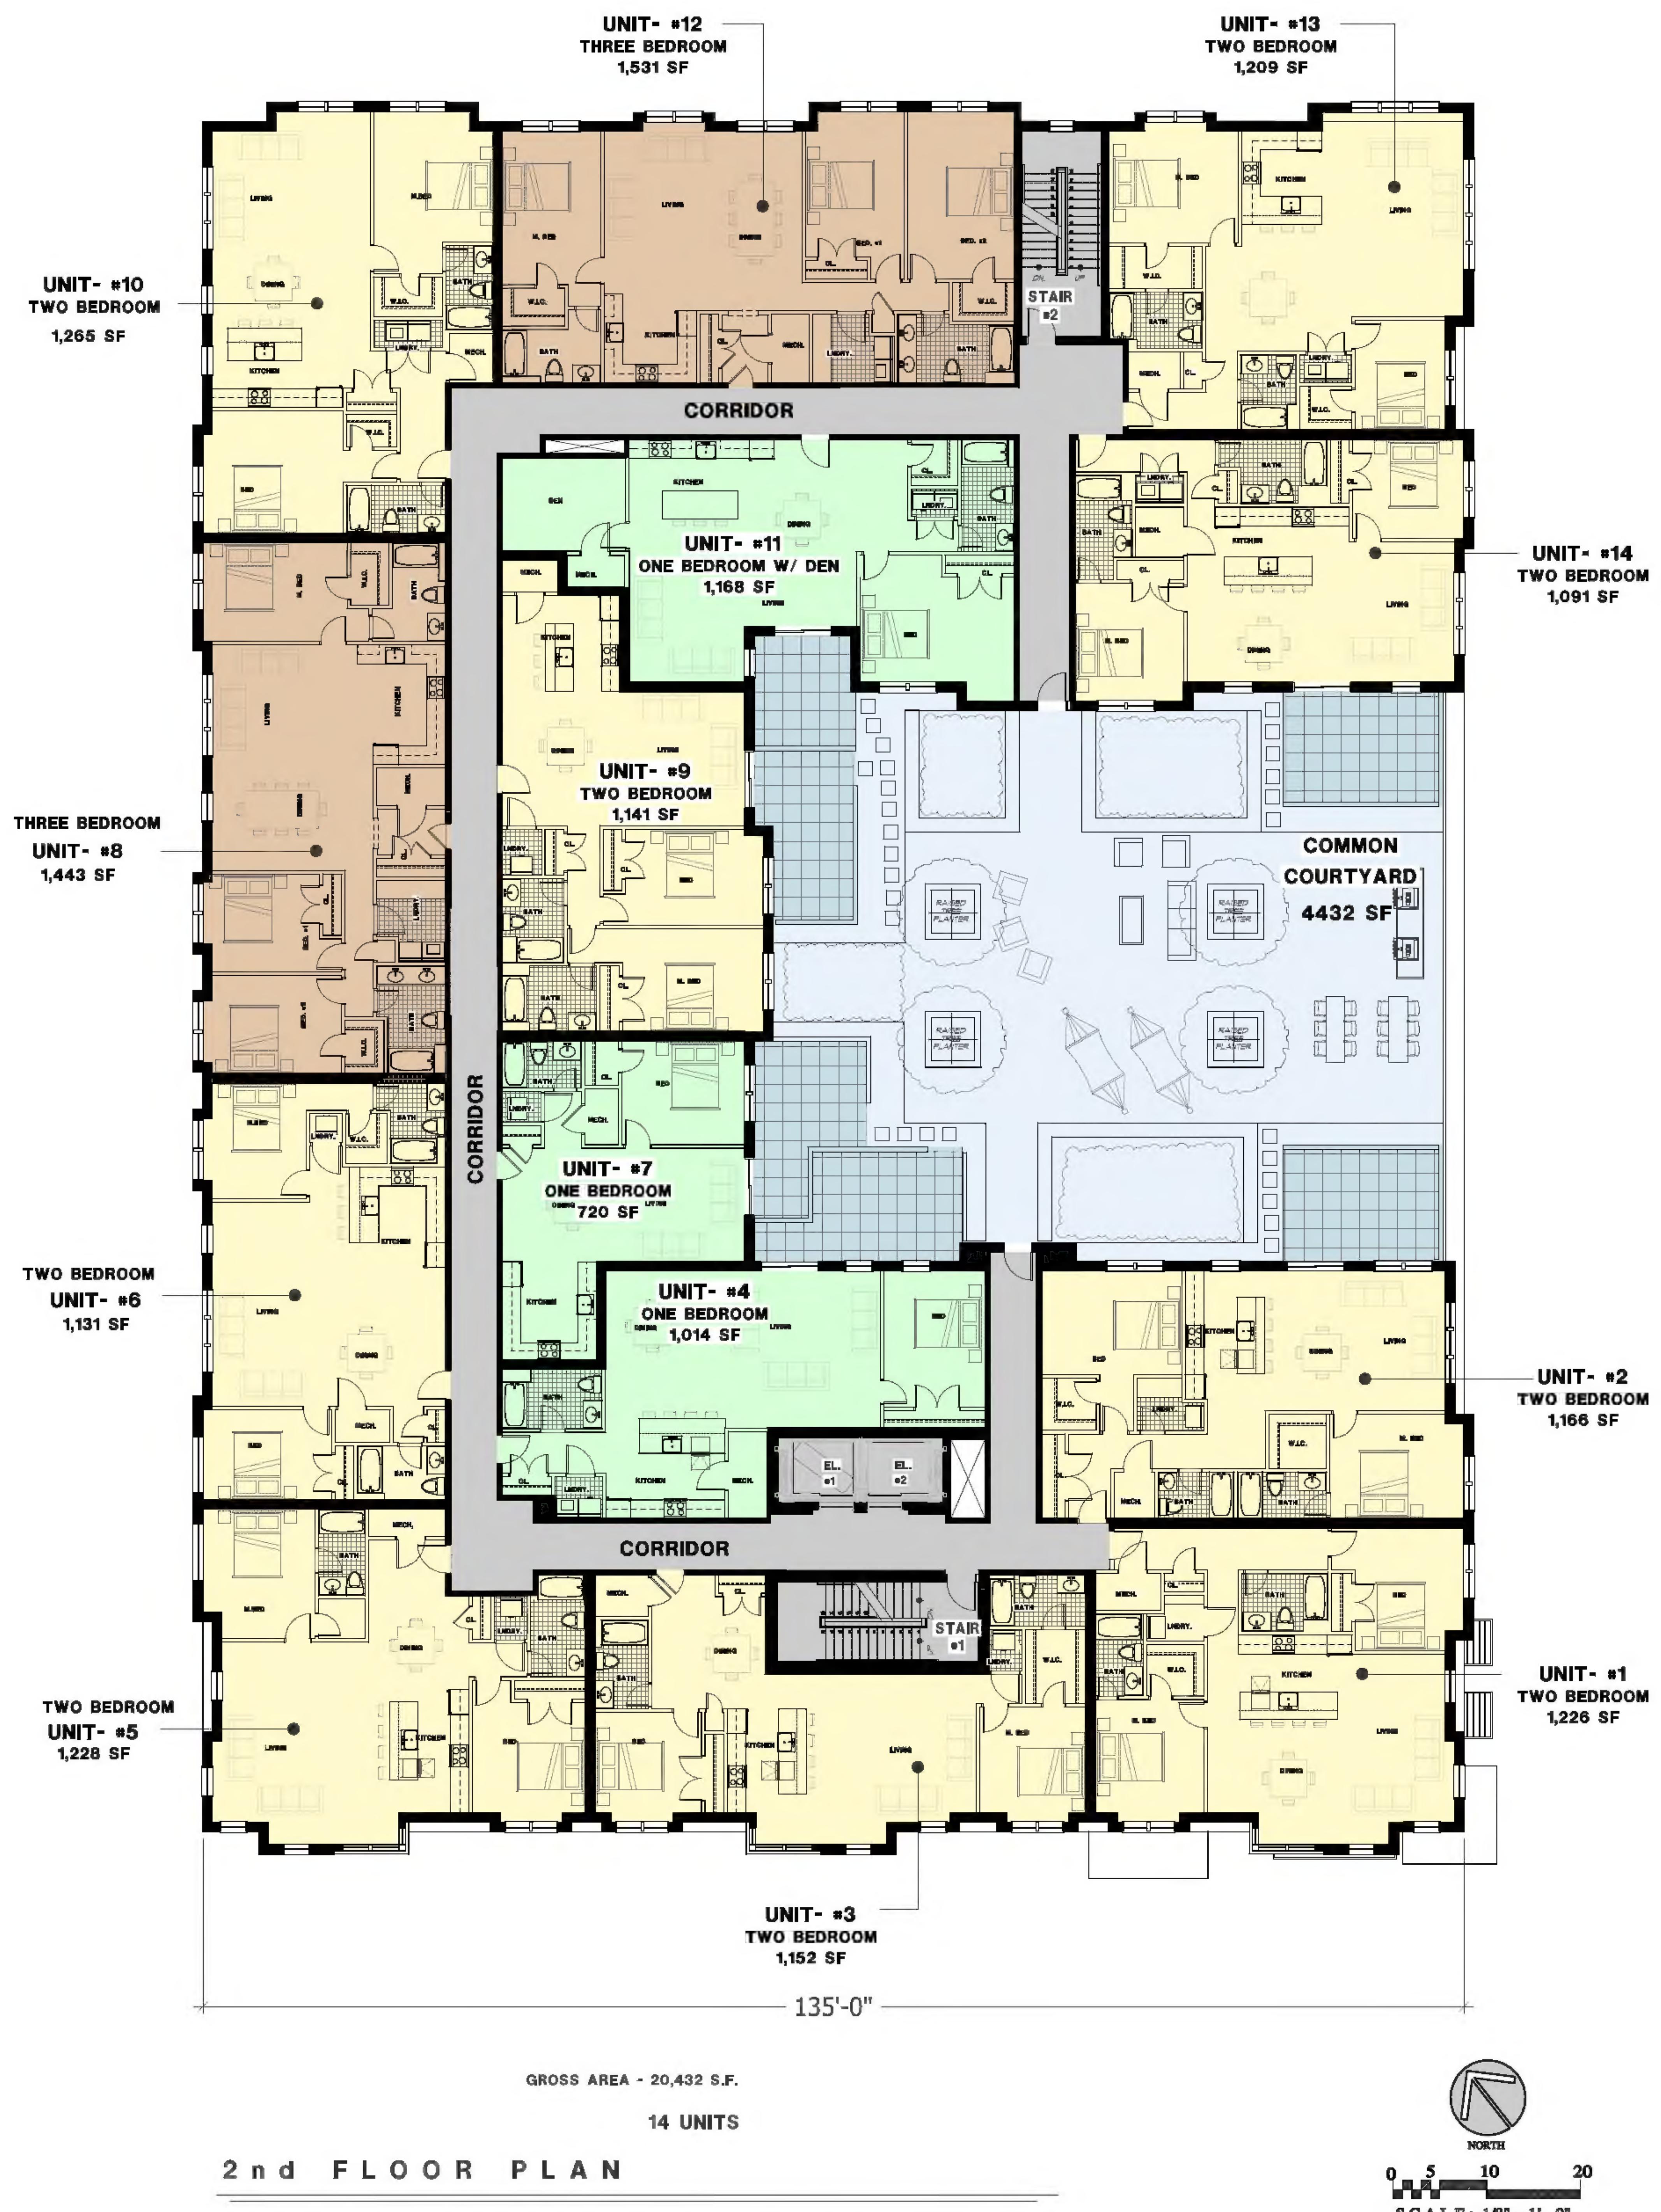

1021-1025 MASSACHUSETTS AVENUE, ARLINGTON MA
APRIL 14, 2023

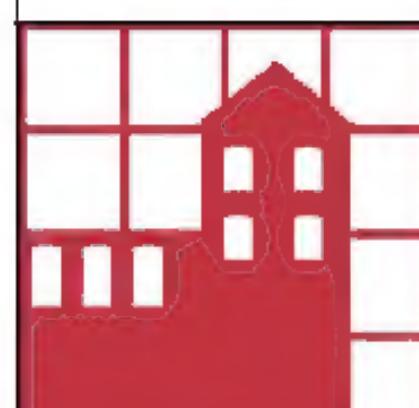


HARRISON MULHERN ARCHITECTS
611 Main Street
Winchester, MA 01890
v. 781-729-3700 f. 781-729-3672
email: cmulhern@hmarchitects.com



MAGGIORE
INVEST. DESIGN. BUILD.
MAGGIORE CONSTRUCTION CORP.
13 WHEELING AVE - WOBURN, MA 01801

A1.2

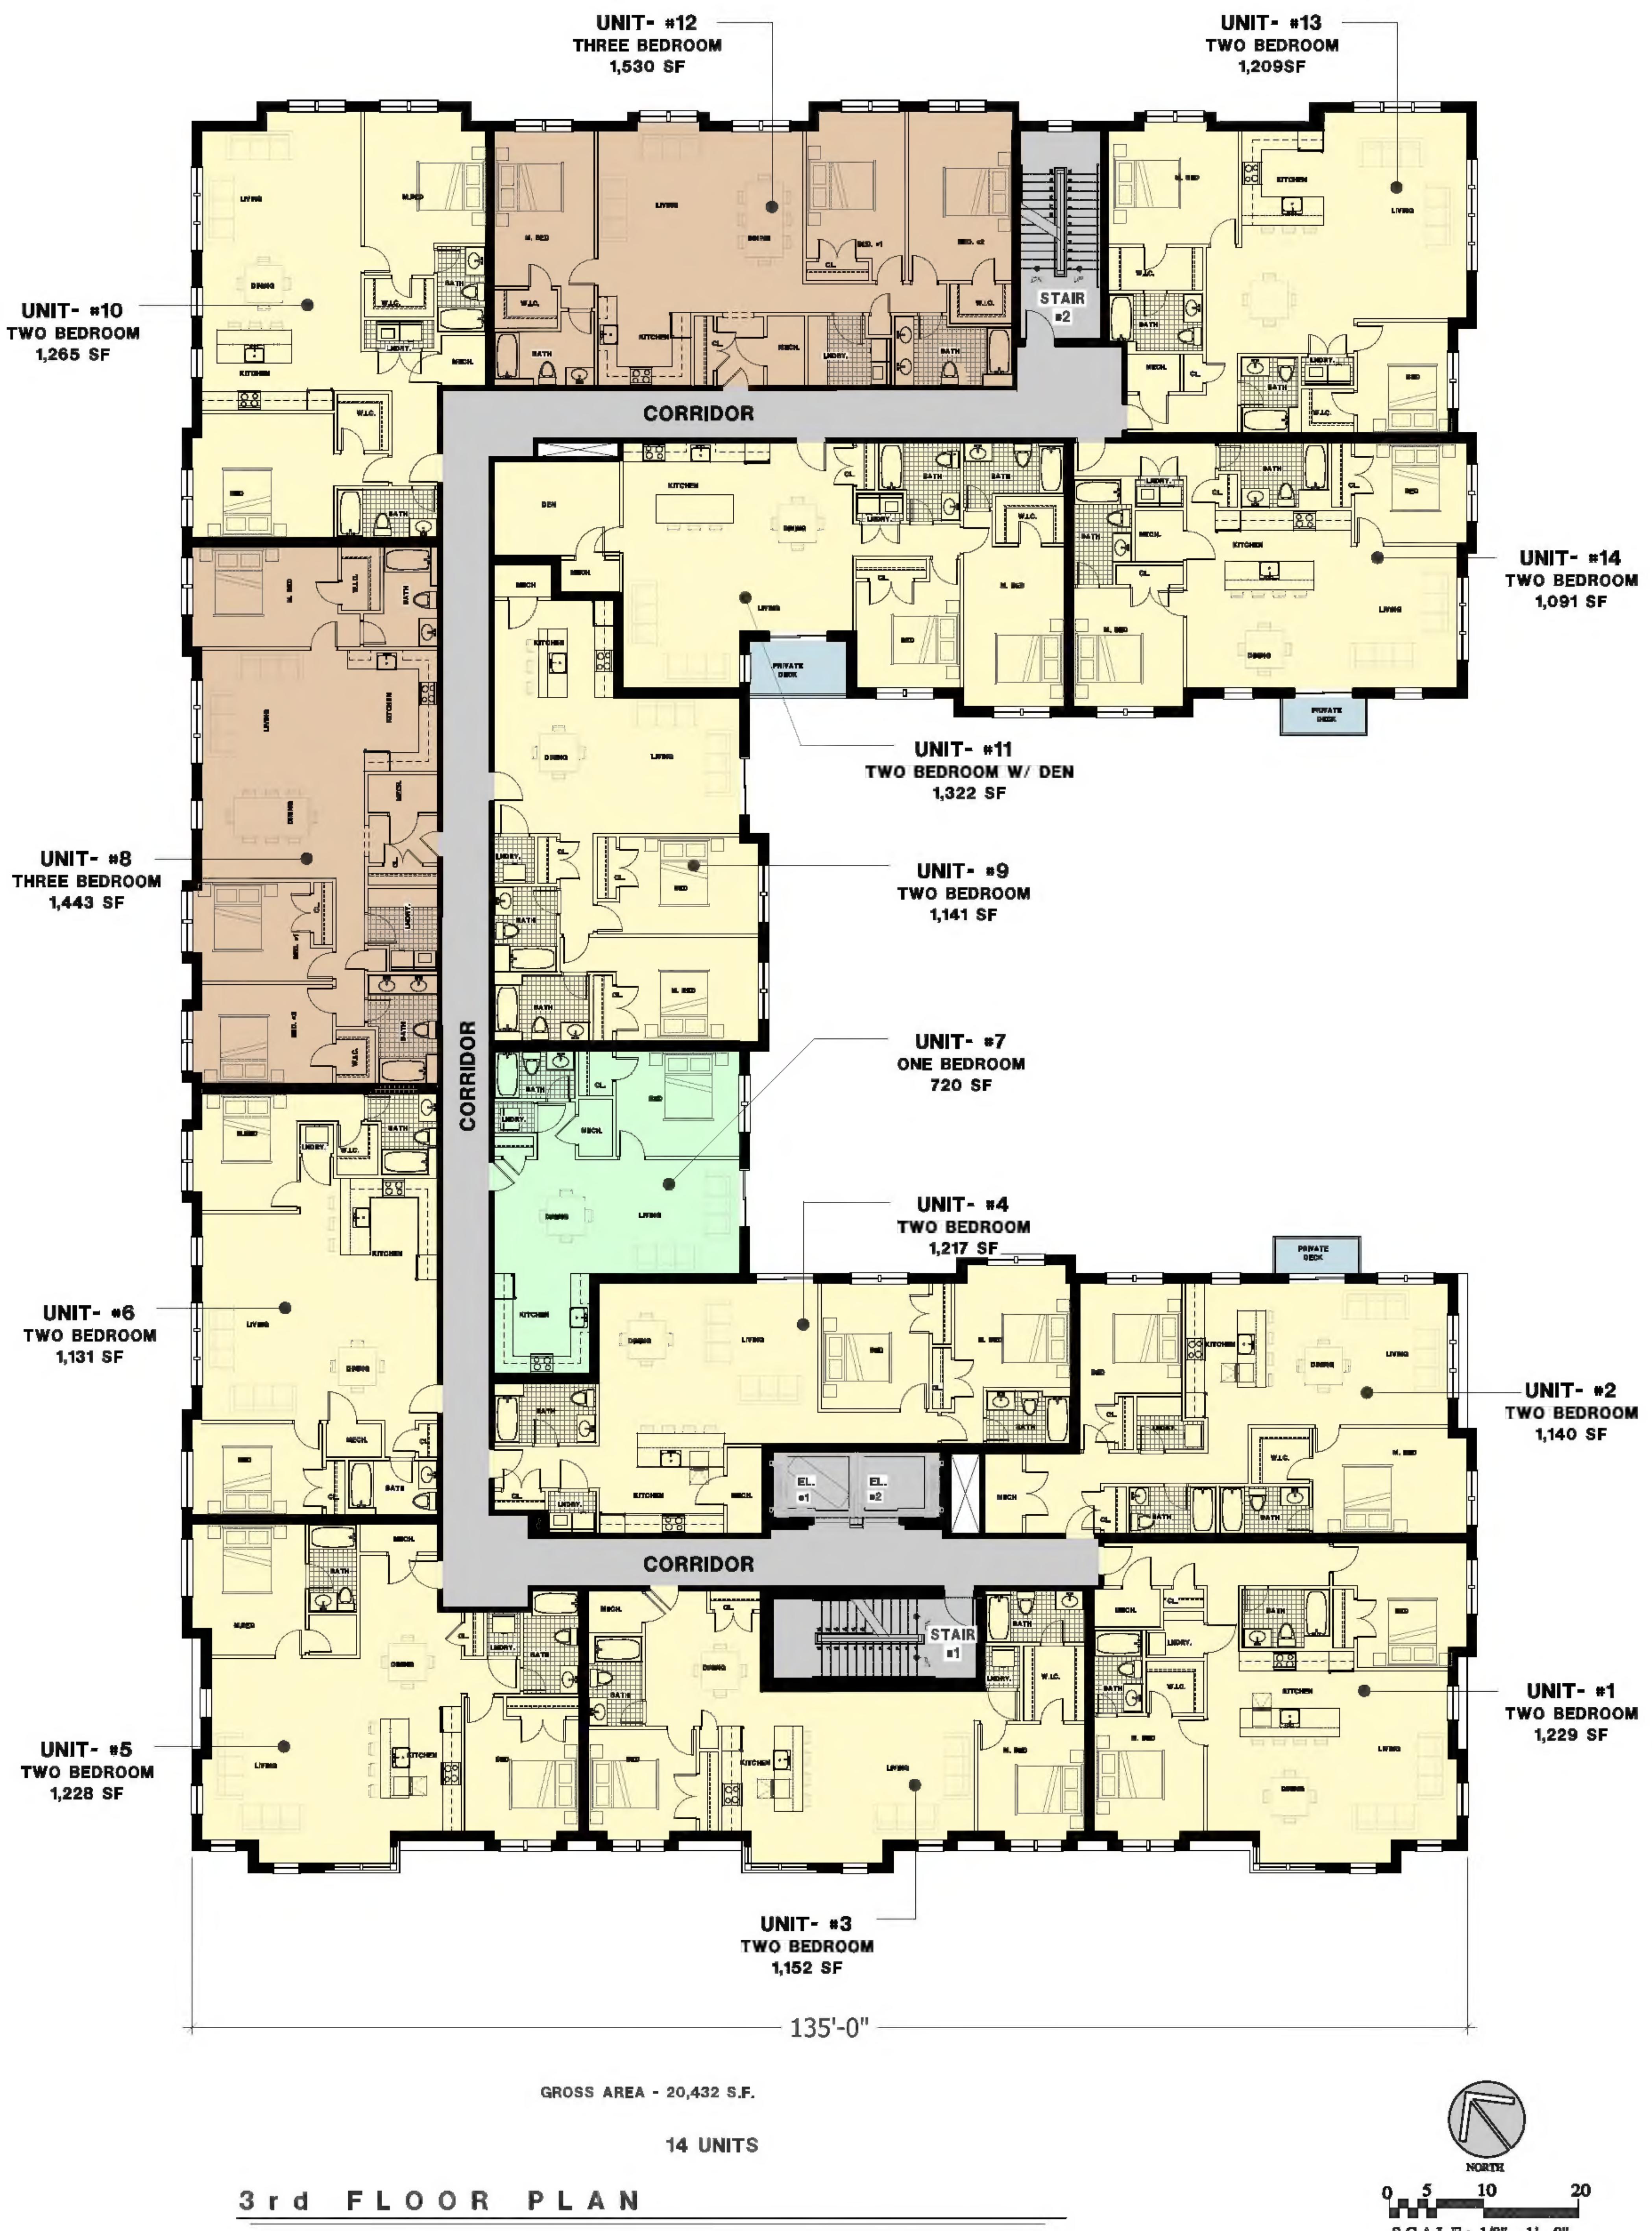


1021-1025 MASSACHUSETTS AVENUE, ARLINGTON MA
APRIL 14, 2023




HARRISON MULHERN ARCHITECTS
611 Main Street
Winchester, MA 01890
v. 781-729-3700 f. 781-729-3672
email: cmulhern@hmarchitects.com



A1.3

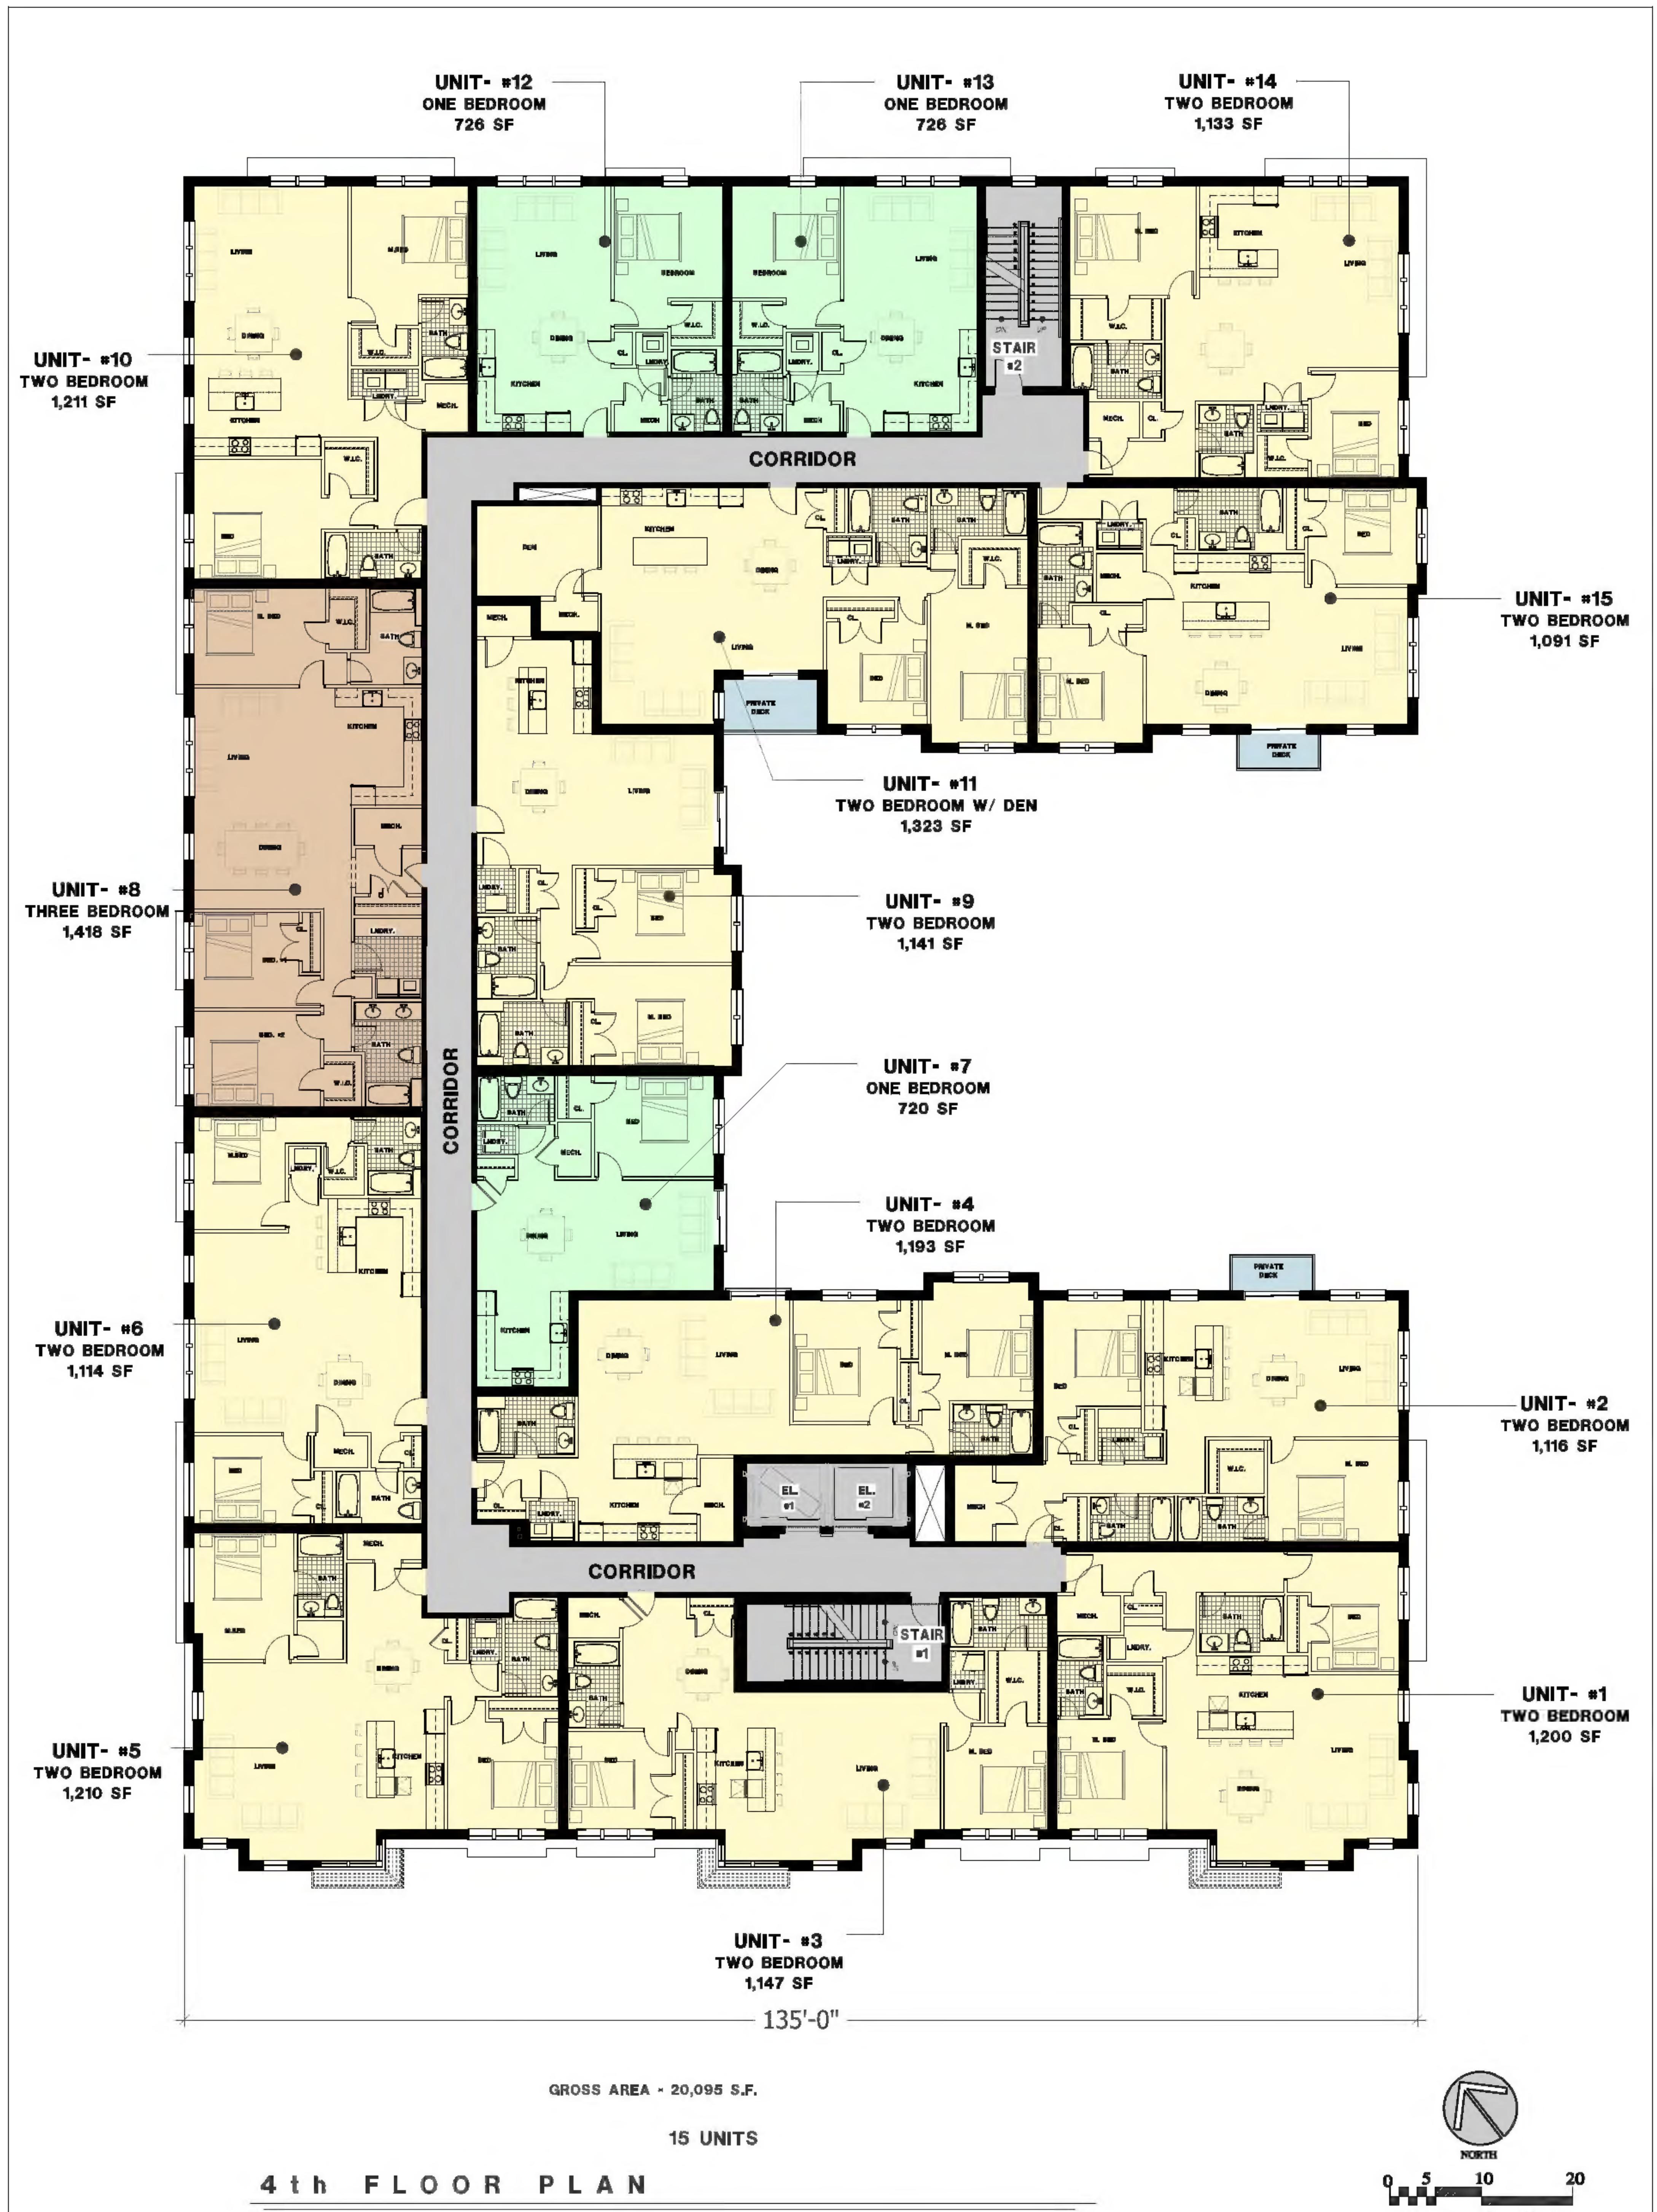


1021-1025 MASSACHUSETTS AVENUE, ARLINGTON MA
APRIL 14, 2023

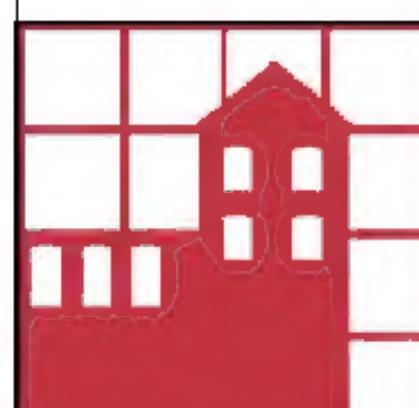


HARRISON MULHERN ARCHITECTS
611 Main Street
Winchester, MA 01890
v. 781-729-3700 f. 781-729-3672
email: cmulhern@hmarchitects.com



A1.4

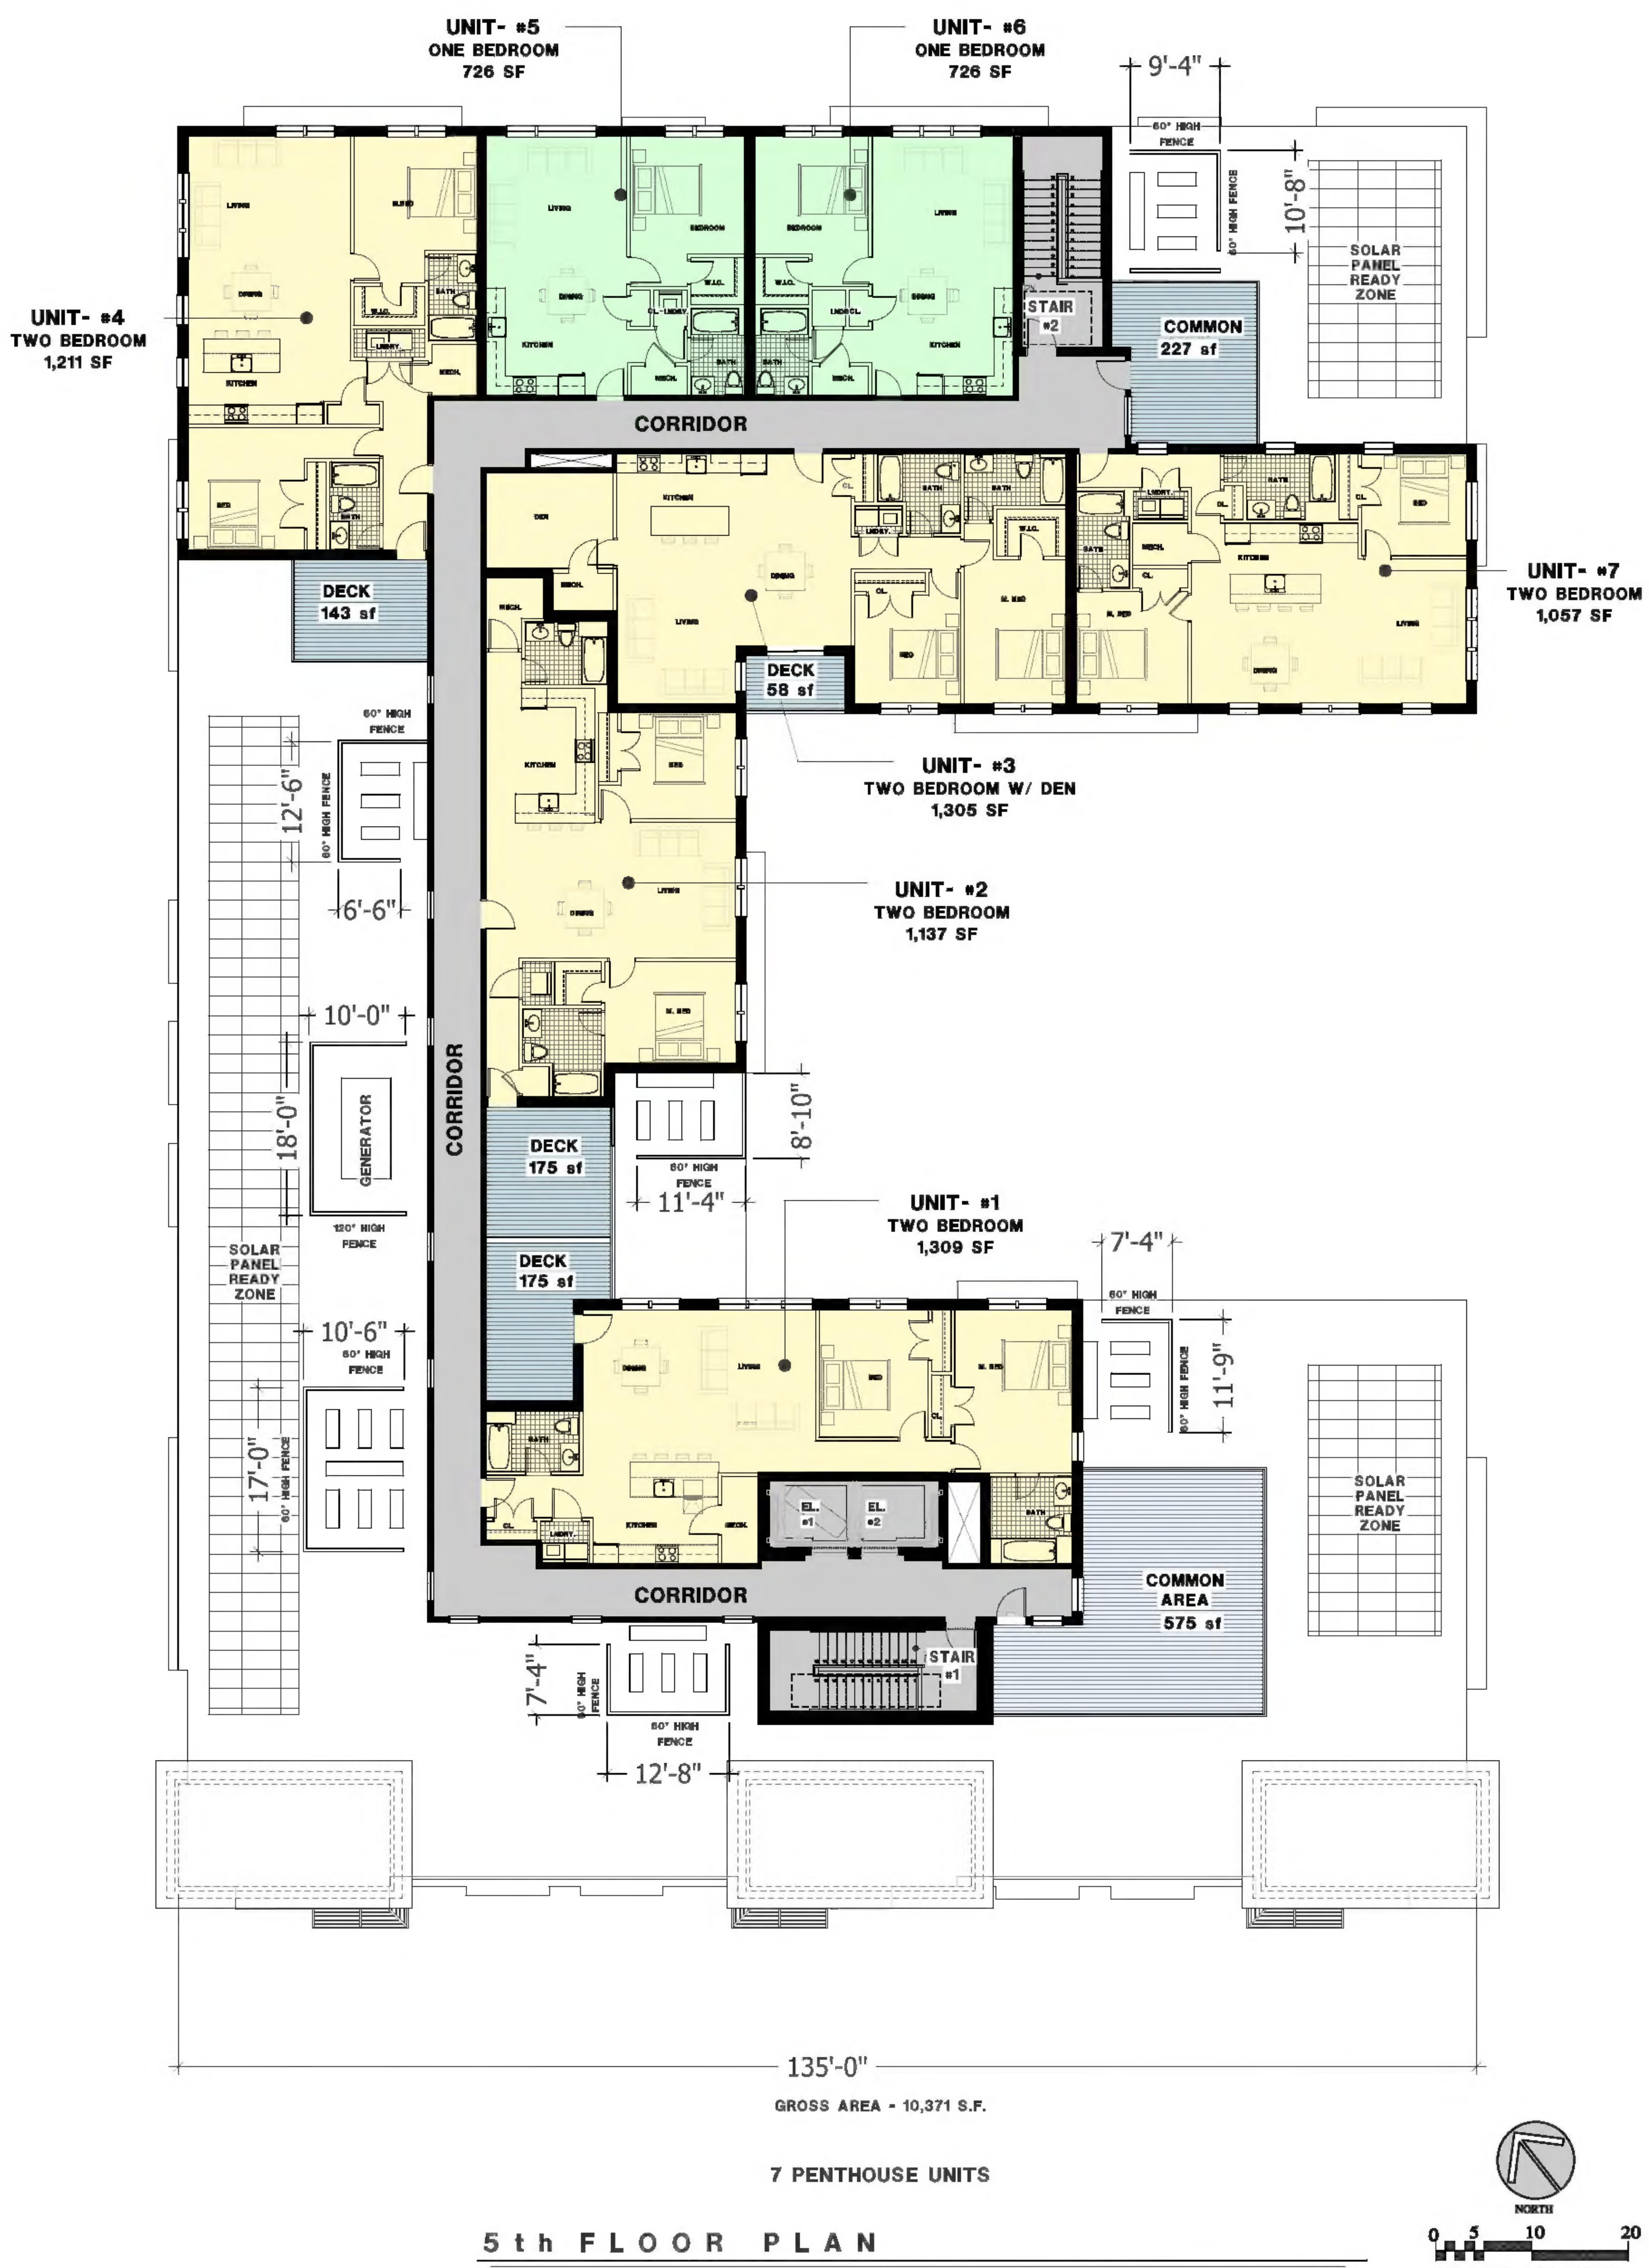

1021-1025 MASSACHUSETTS AVENUE, ARLINGTON MA
APRIL 14, 2023

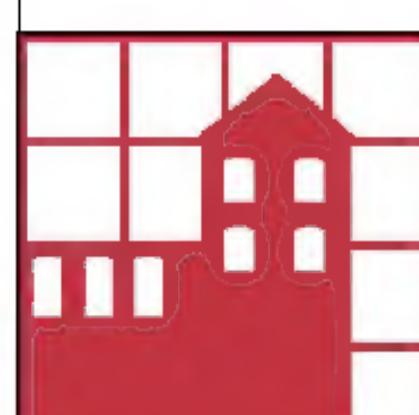


HARRISON MULHERN ARCHITECTS


611 Main Street
Winchester, MA 01890
v. 781-729-3700 f. 781-729-3673
email: cmu@hem@hmarchitects



A1-5

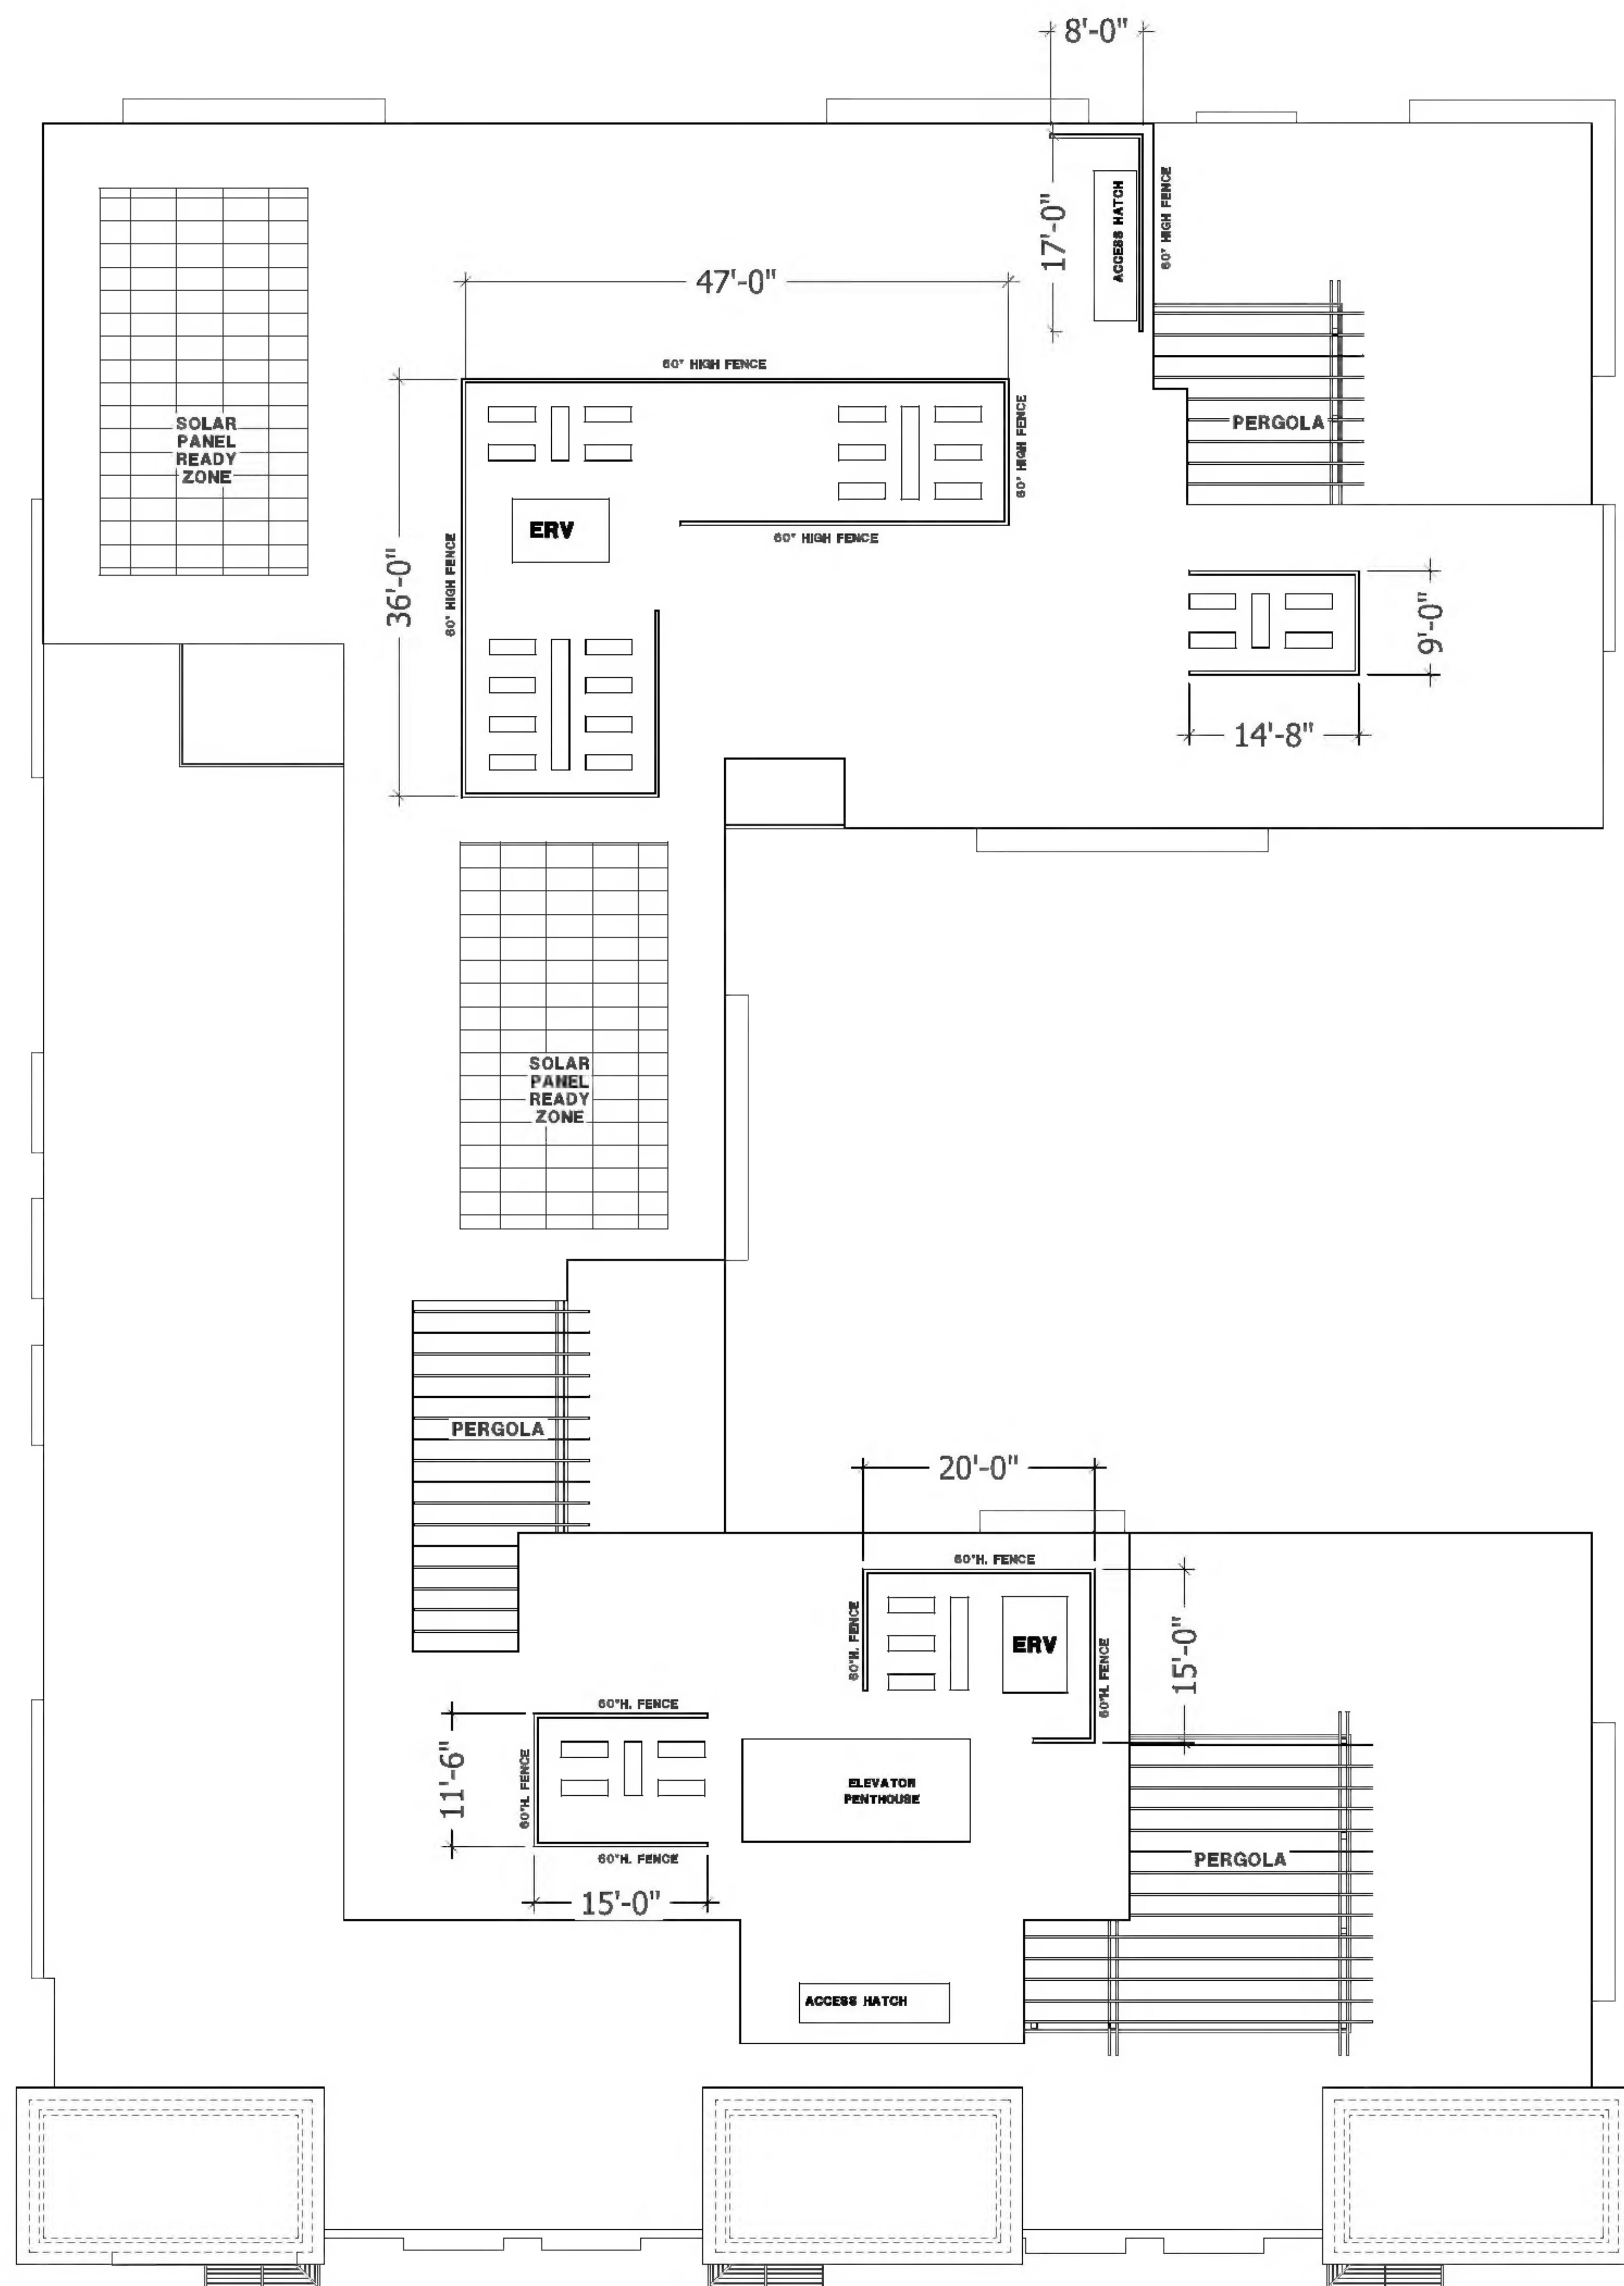

ROOF PLAN

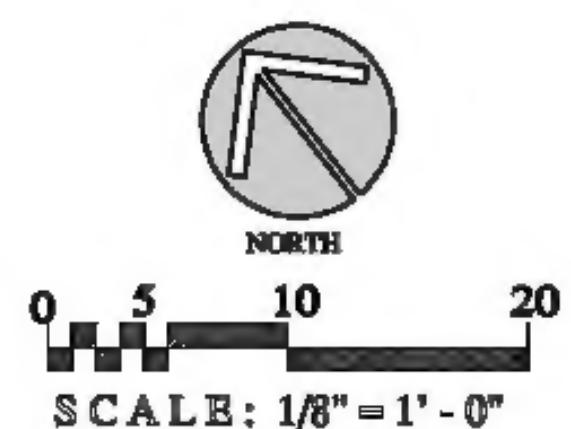


1021-1025 MASSACHUSETTS AVENUE, ARLINGTON MA
APRIL 14, 2023




HARRISON MULHERN ARCHITECTS
611 Main Street
Winchester, MA 01890
v. 781-729-3700 f. 781-729-3672
email: cmulhern@hmarchitects.com



A1.6

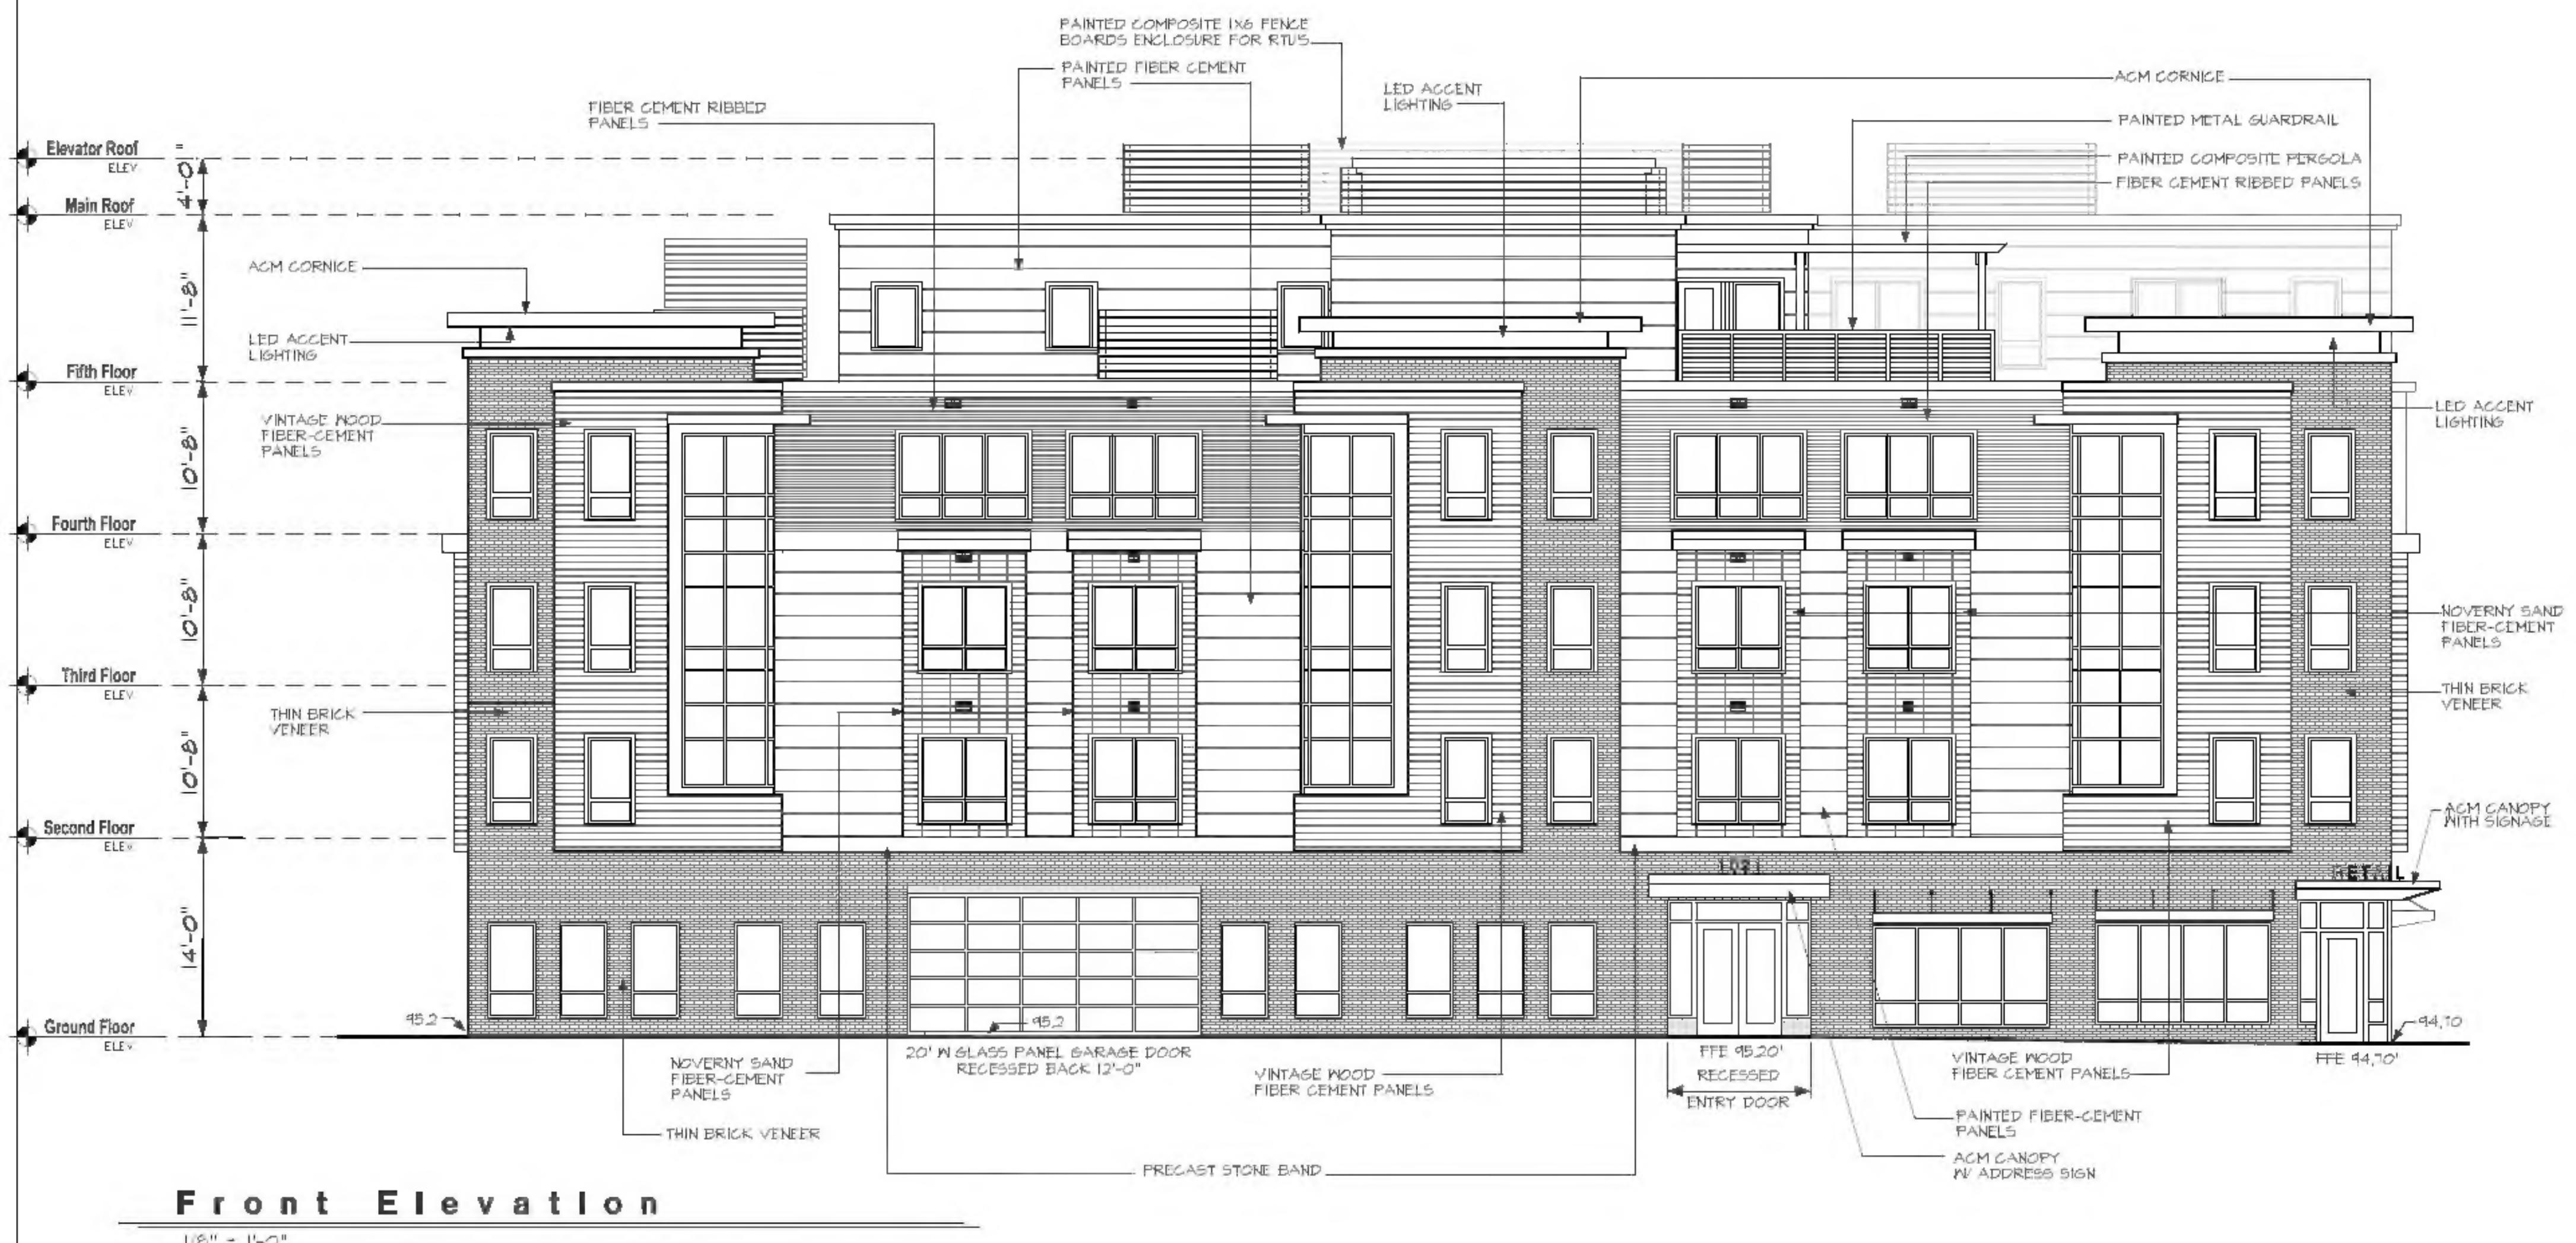

1021-1025 MASSACHUSETTS AVENUE, ARLINGTON MA
APRIL 14 2023

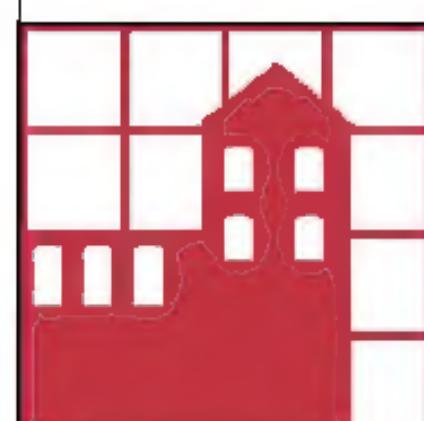


HARRISON MULHERN ARCHITECTS


611 Main Street
Winchester, MA 01890
v. 781-729-3700 f. 781-729-3672
email: cmulhern@hmarchitects.com



A2.1

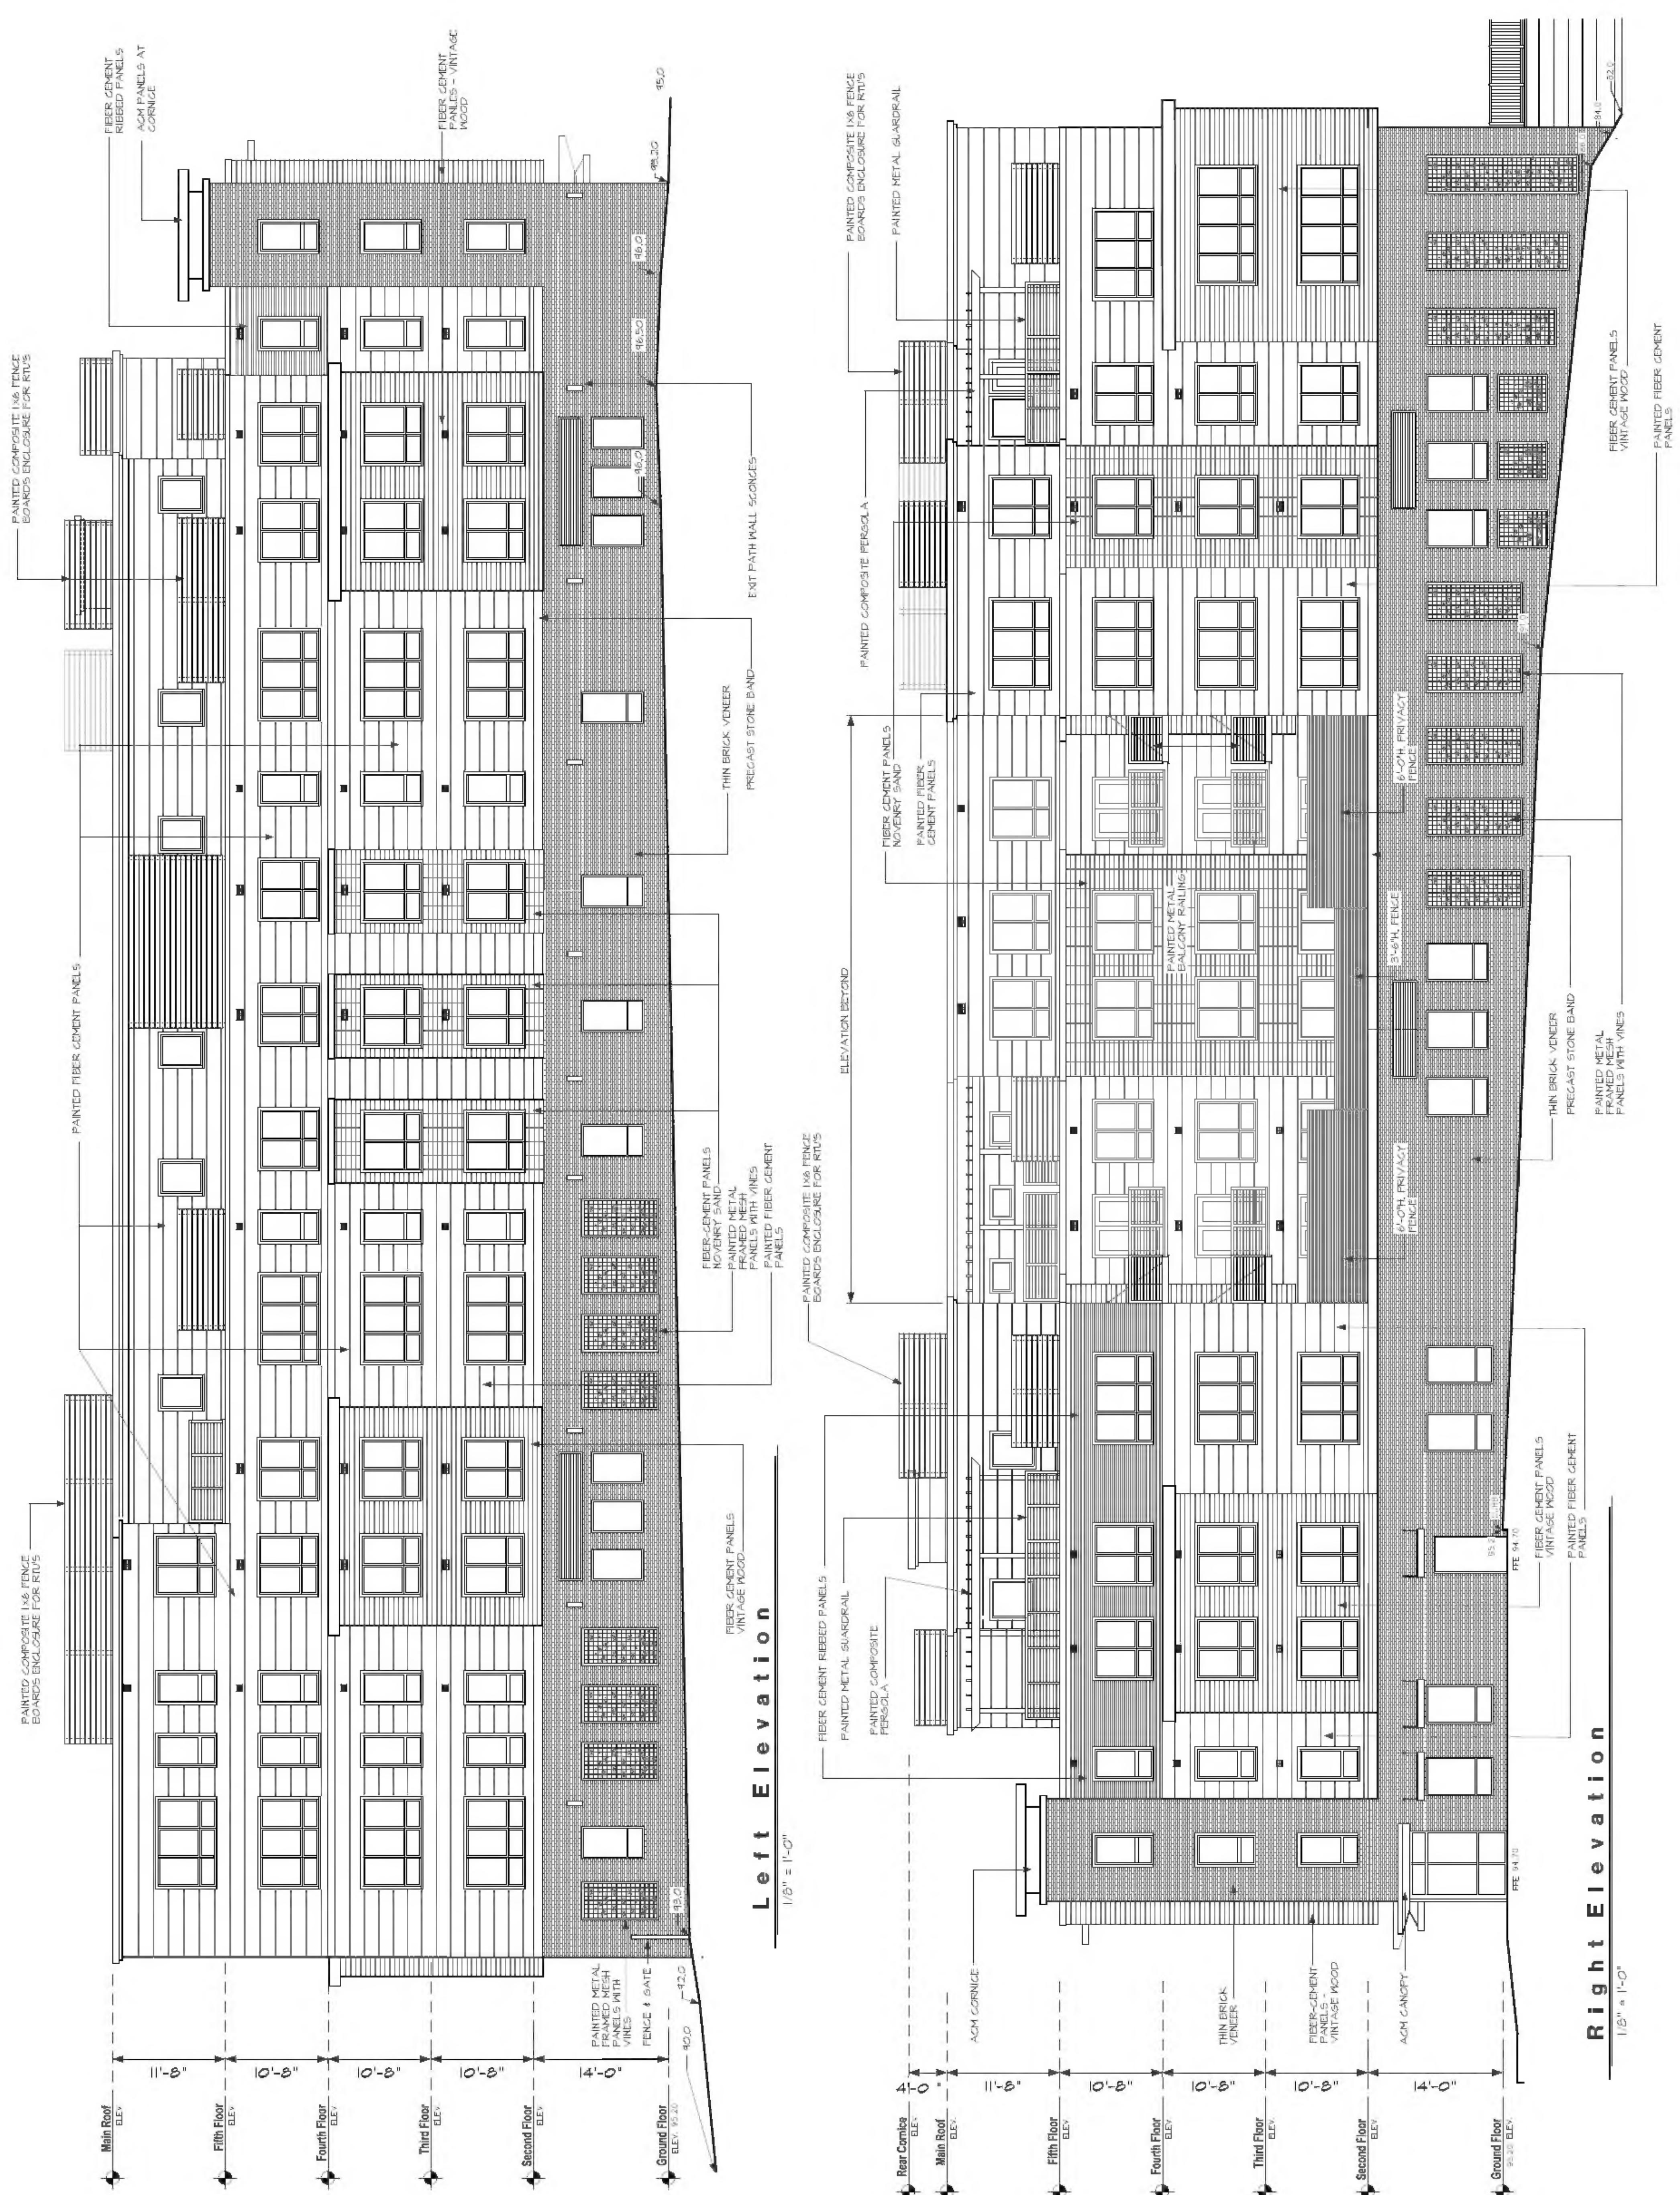

1021-1025 MASSACHUSETTS AVENUE, ARLINGTON MA
APRIL 14 2023

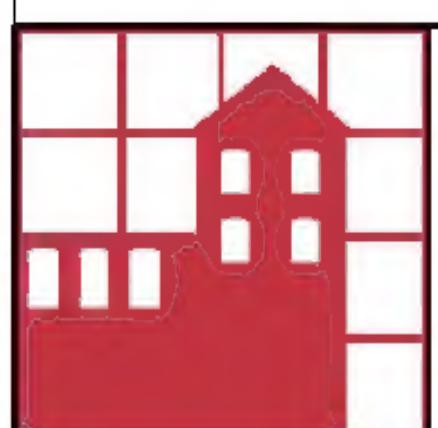


HARRISON MULHERN ARCHITECTS



A2.2



Section / Elevation

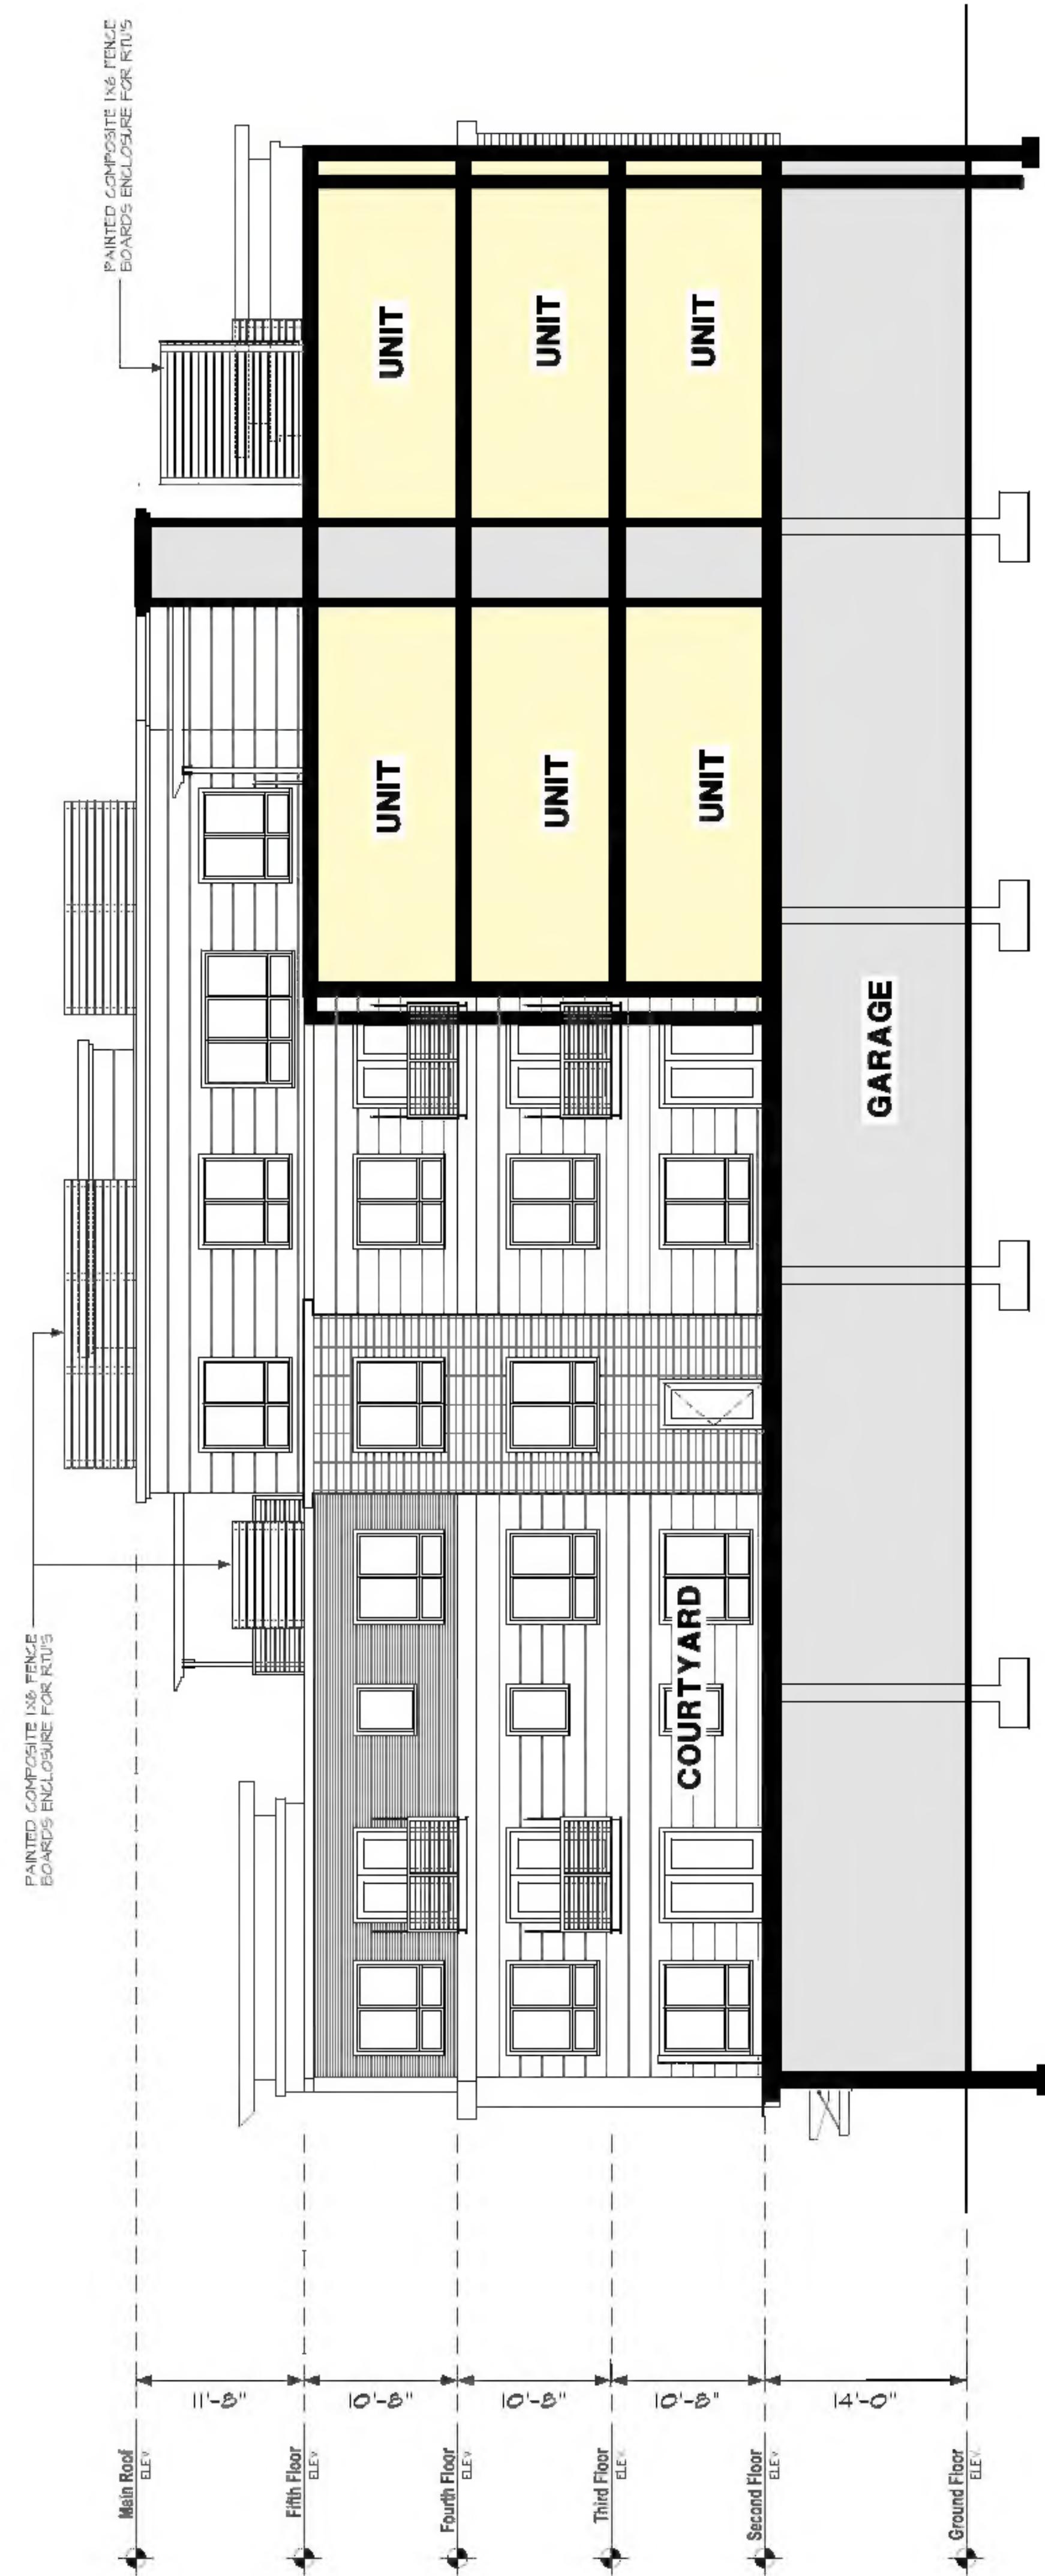

Section / Elevation


1021-1025 MASSACHUSETTS AVENUE, ARLINGTON MA
APRIL 14 2023



HARRISON MULHERN ARCHITECTS
611 Main Street
Winchester, MA 01890
v. 781-729-3700 f. 781-729-3672
email: cmulhern@hmarchitects.com



A2.3

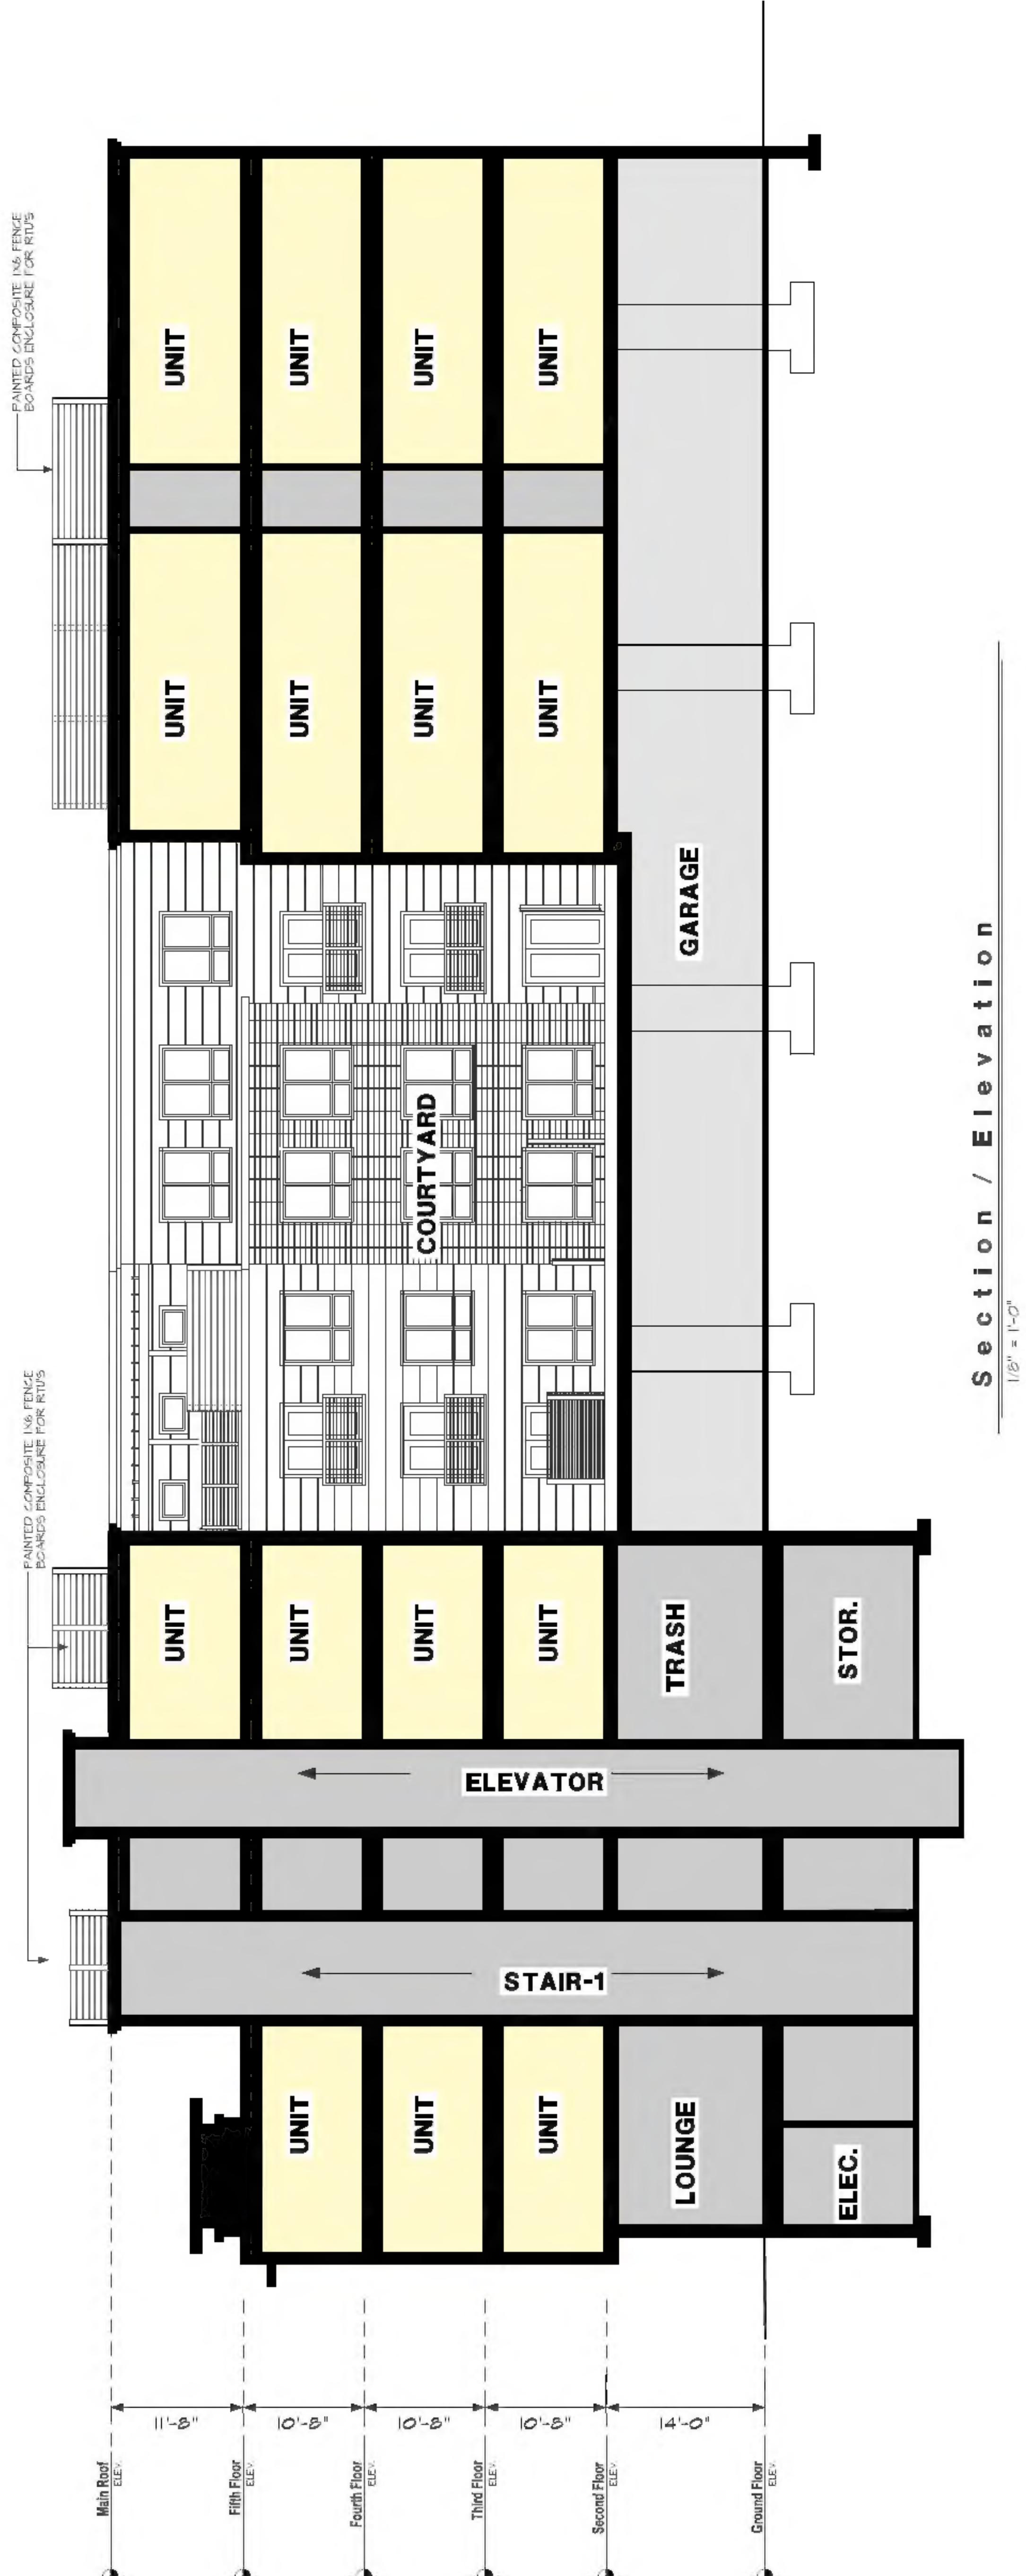

Section / Elevation


1021-1025 MASSACHUSETTS AVENUE, ARLINGTON MA
APRIL 14 2023



HARRISON MULHERN ARCHITECTS
611 Main Street
Winchester, MA 01890
v. 781-729-3700 f. 781-729-3672
email: cmulhern@hmarchitects.com



A2.4

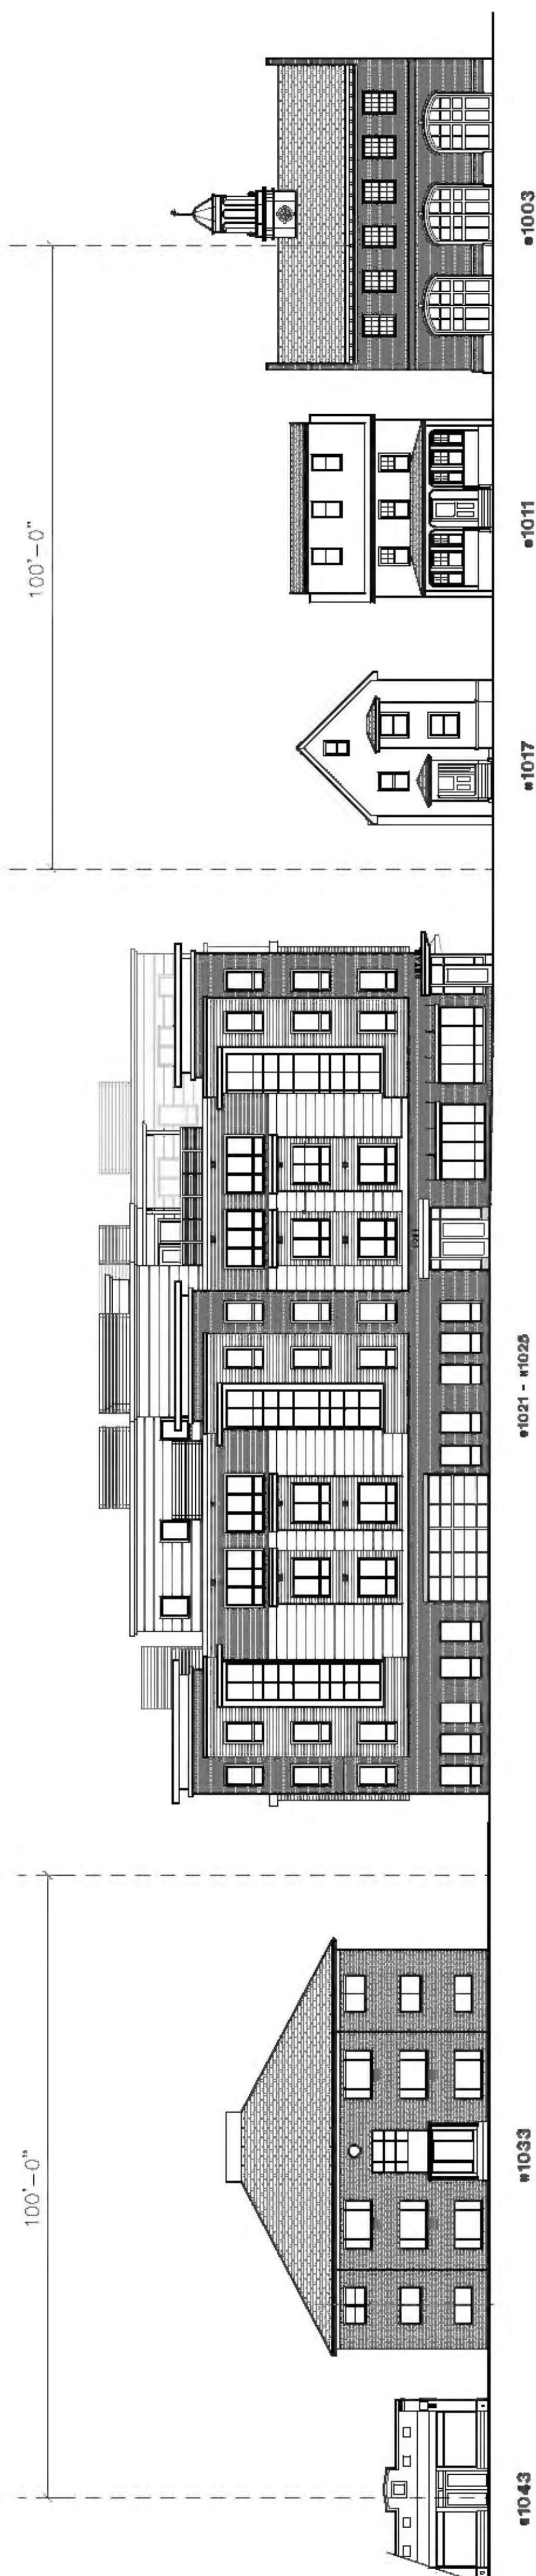

0 8 16 32
SCALE: 1/16" = 1'-0"

1021-1025 MASSACHUSETTS AVENUE, ARLINGTON MA

APRIL 14 2023



HARRISON MULHERN ARCHITECTS
611 Main Street
Winchester, MA 01890
v. 781-729-3700 f. 781-729-3672
email: cmulhern@hmarchitects.com




A2.5



1021-1025 MASSACHUSETTS AVENUE, ARLINGTON MA

APRIL 14 2023

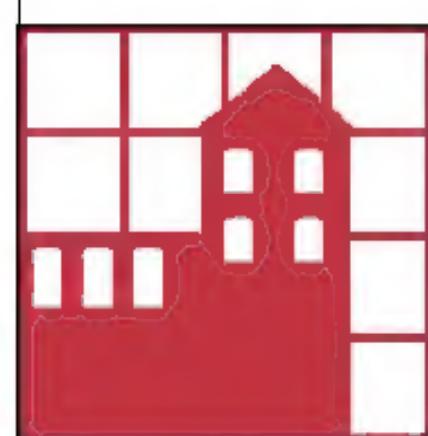

HARRISON MULHERN ARCHITECTS
611 Main Street
Winchester, MA 01890
v. 781-729-3700 f. 781-729-3672
email: cmulhern@hmarchitects.com




A3.1



1021-1025 MASSACHUSETTS AVENUE, ARLINGTON MA

APRIL 14 2023

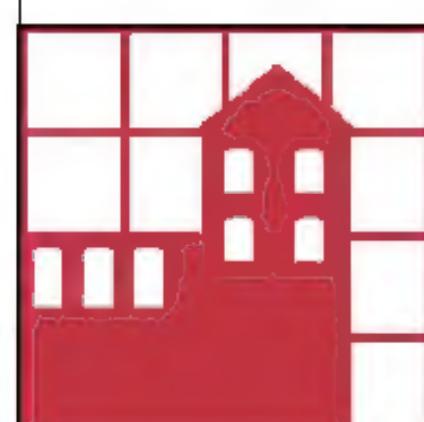

HARRISON MULHERN ARCHITECTS
611 Main Street
Winchester, MA 01890
v. 781-729-3700 f. 781-729-3672
email: cmulhern@hmarchitects.com



A3.2